

411 MEETING STREET

CHARLESTON, SOUTH CAROLINA.



PROPOSAL DRAWINGS

ESWINDOWS

RENDERING:	PROJECT:	ARCHITECT OF RECORD:	OWNER:	GENERAL CONTRACTOR:	CUSTOMER:	WINDOW MANUFACTURER:	SHOP DRAWINGS	REVISION N°	DATE	DESCRIPTION:	LOCATION:	CONTENT:	DATE:
	411 MEETING STREET										CHARLESTON, SOUTH CAROLINA.	COVER SHEET	Oct 09, 2026
											REVIEW:		SCALE: 1" = 0' = 1" = 0"
											ESWINDOWS		SHEET:
											DRAFTERS:		CV-000
											CW DRAWINGS, ES.		BY:
											Y.R.		ESWINDOWS COVER

DRAWING SYMBOLS


DRAWINGS SYMBOLS	
SAFETY GLAZING	
DOOR TAG	
WINDOW TAG	
WINDOW ELEVATION	
REVISION TAG	
GLASS TAG	
DIMENSIONS DIFFER REGARDING WINDOW SCHEDULE	
DIFFERENCES IN PRECISION	
NORTH REFERENCE	
ADA	
TOLERANCE	
GRID LINE	
MATCH LINE	
ALIGN	

ABBREVIATIONS	
F.O.G.	FACE OF GLASS
R.O.	ROUGH OPENING
F.W.	FRAME WIDTH
F.H.	FRAME HEIGHT


DRAWINGS SYMBOLS	
	DATUM ELEVATION
	DATUM DRAWING
	CALLOUT REFERENCE
	BUILDING FACADE

ABBREVIATIONS	
D.L.O.	DAY LIGHT OPENING
MOD.	MODULE
D.R.O.	DOOR ROUGH OPENING
C.O.	CLEAR OPENING

INDEX OF DRAWINGS

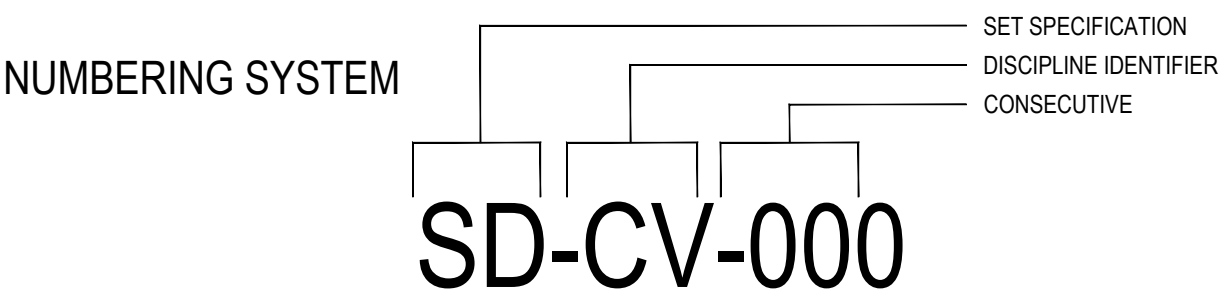

GLAZING LEGEND

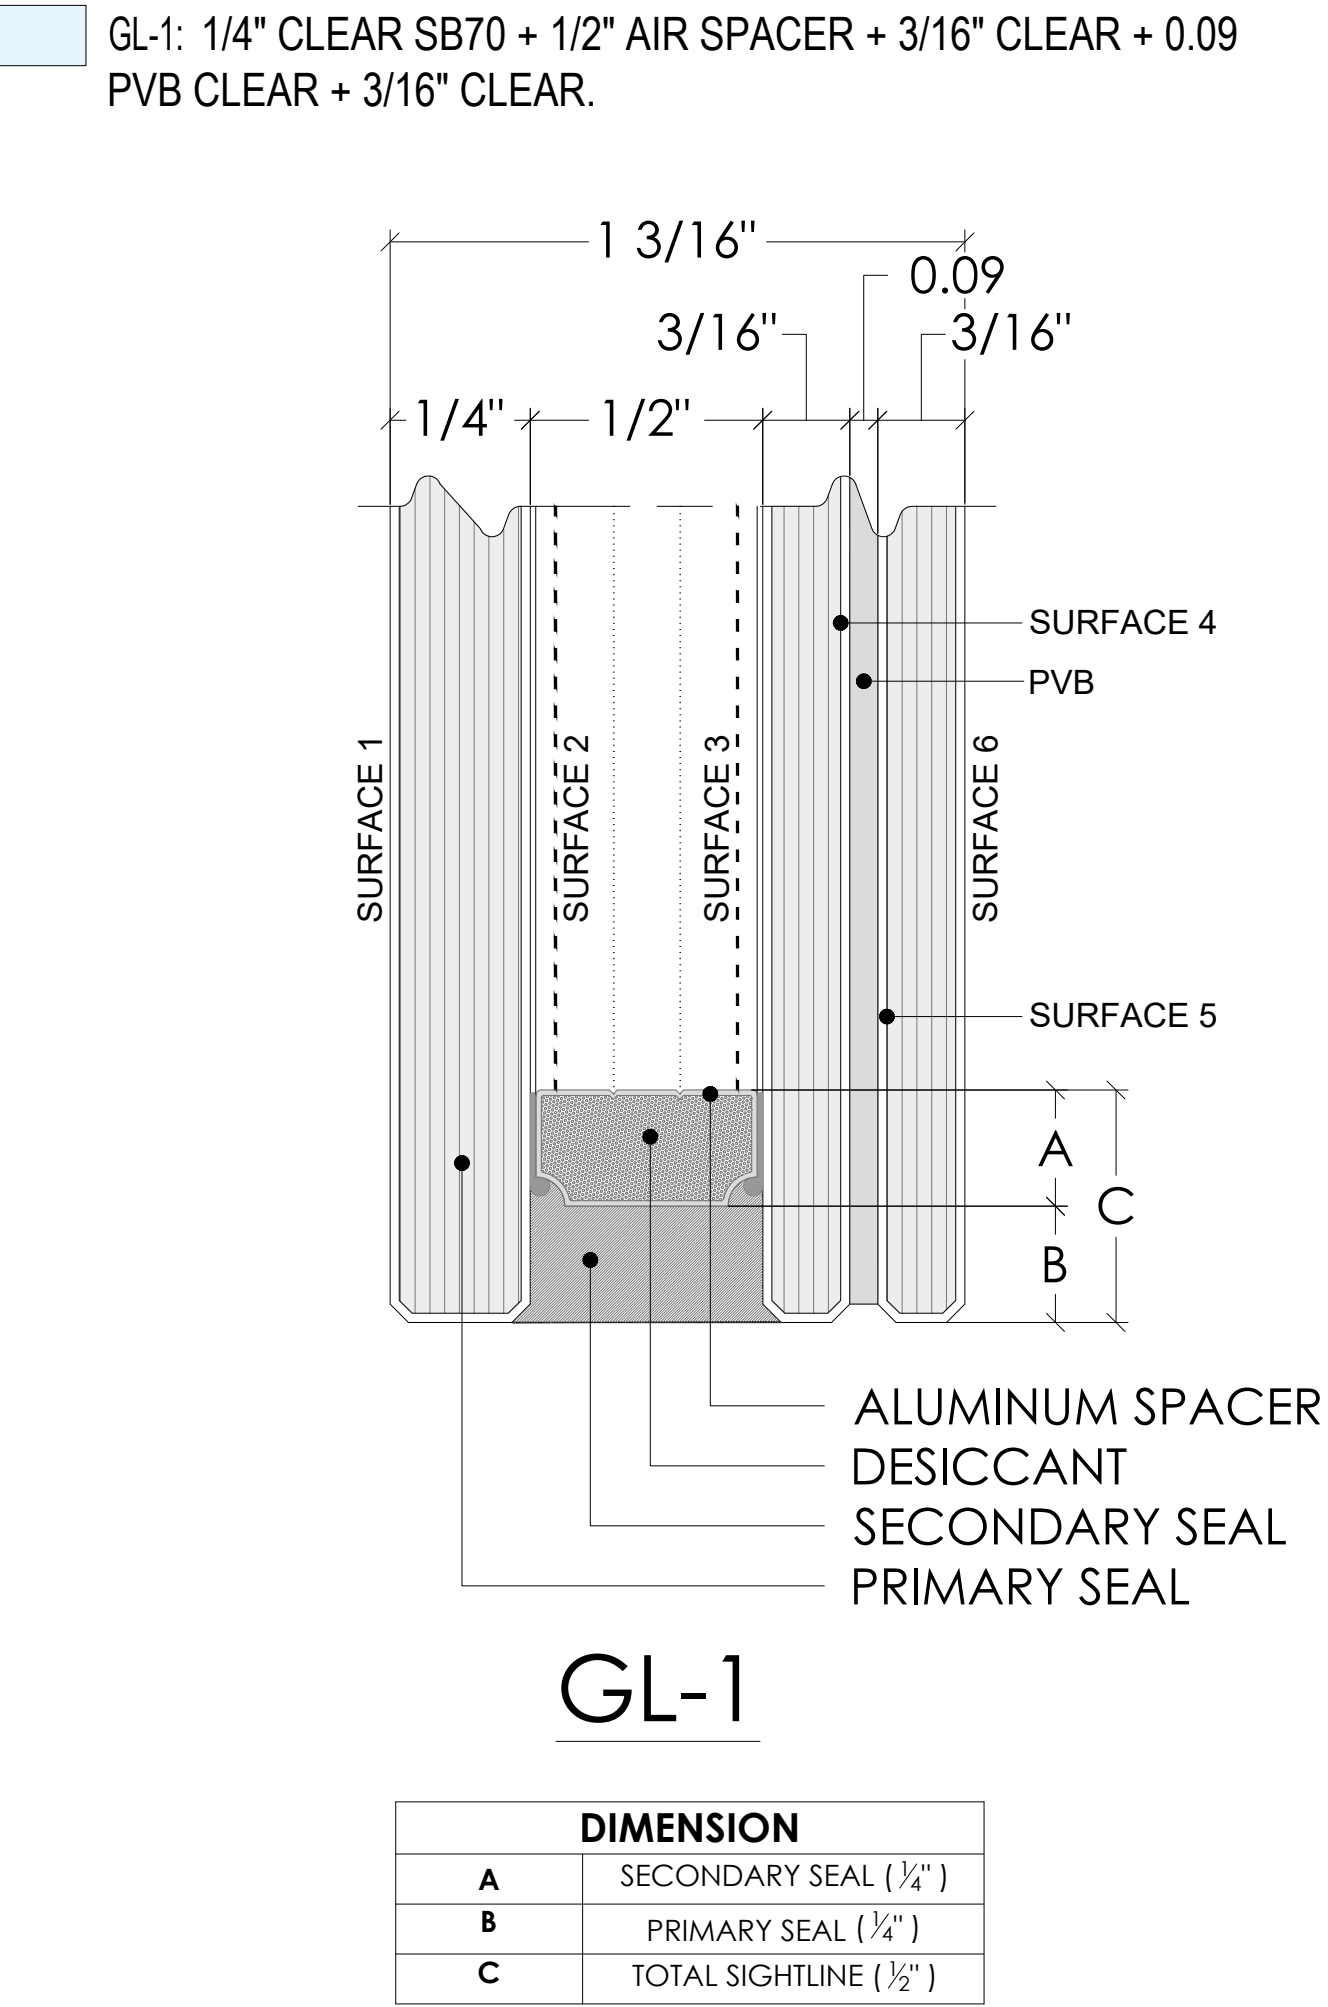

GLAZING SYSTEMS

1. FIXED SYSTEM: ES-P300

SILICONE FINISHES

STRUCTURAL SILICONE: SSG 4600 BLACK
WEATHER SEALANT: SCS2350 BLACK


ALUMINUM FINISHES

1. ALUMINUM FINISH EXTERIOR : TBD
2. ALUMINUM FINISH INTERIOR : TBD



NOTE

THIS PROPOSAL DRAWINGS IS BASED ON PRELIMINARY DETAILS THAT ARE SUBJECT TO POSSIBLE CHANGES IF ESW CONSIDERS TO BE NECESSARY FOR IMPROVING SYSTEM'S PERFORMANCE.


RENDERING: 	PROJECT: 411 MEETING STREET	ARCHITECT OF RECORD:	OWNER:	GENERAL CONTRACTOR:	CUSTOMER:	WINDOW MANUFACTURER: 	SHOP DRAWINGS 	REVISION N° DATE DESCRIPTION:	LOCATION: CHARLESTON, SOUTH CAROLINA. REVIEW: ESWINDOWS DRAFTERS: CW DRAWINGS, ES.	BY: Y.R.	CONTENT: GENERAL NOTES	DATE: Oct 09, 2026 SCALE: 1' - 0" = 1' - 0" SHEET: CV-001 ESWINDOWS COVER
----------------	--------------------------------	----------------------	--------	---------------------	-----------	--------------------------	-------------------	-------------------------------------	---	-------------	---------------------------	---

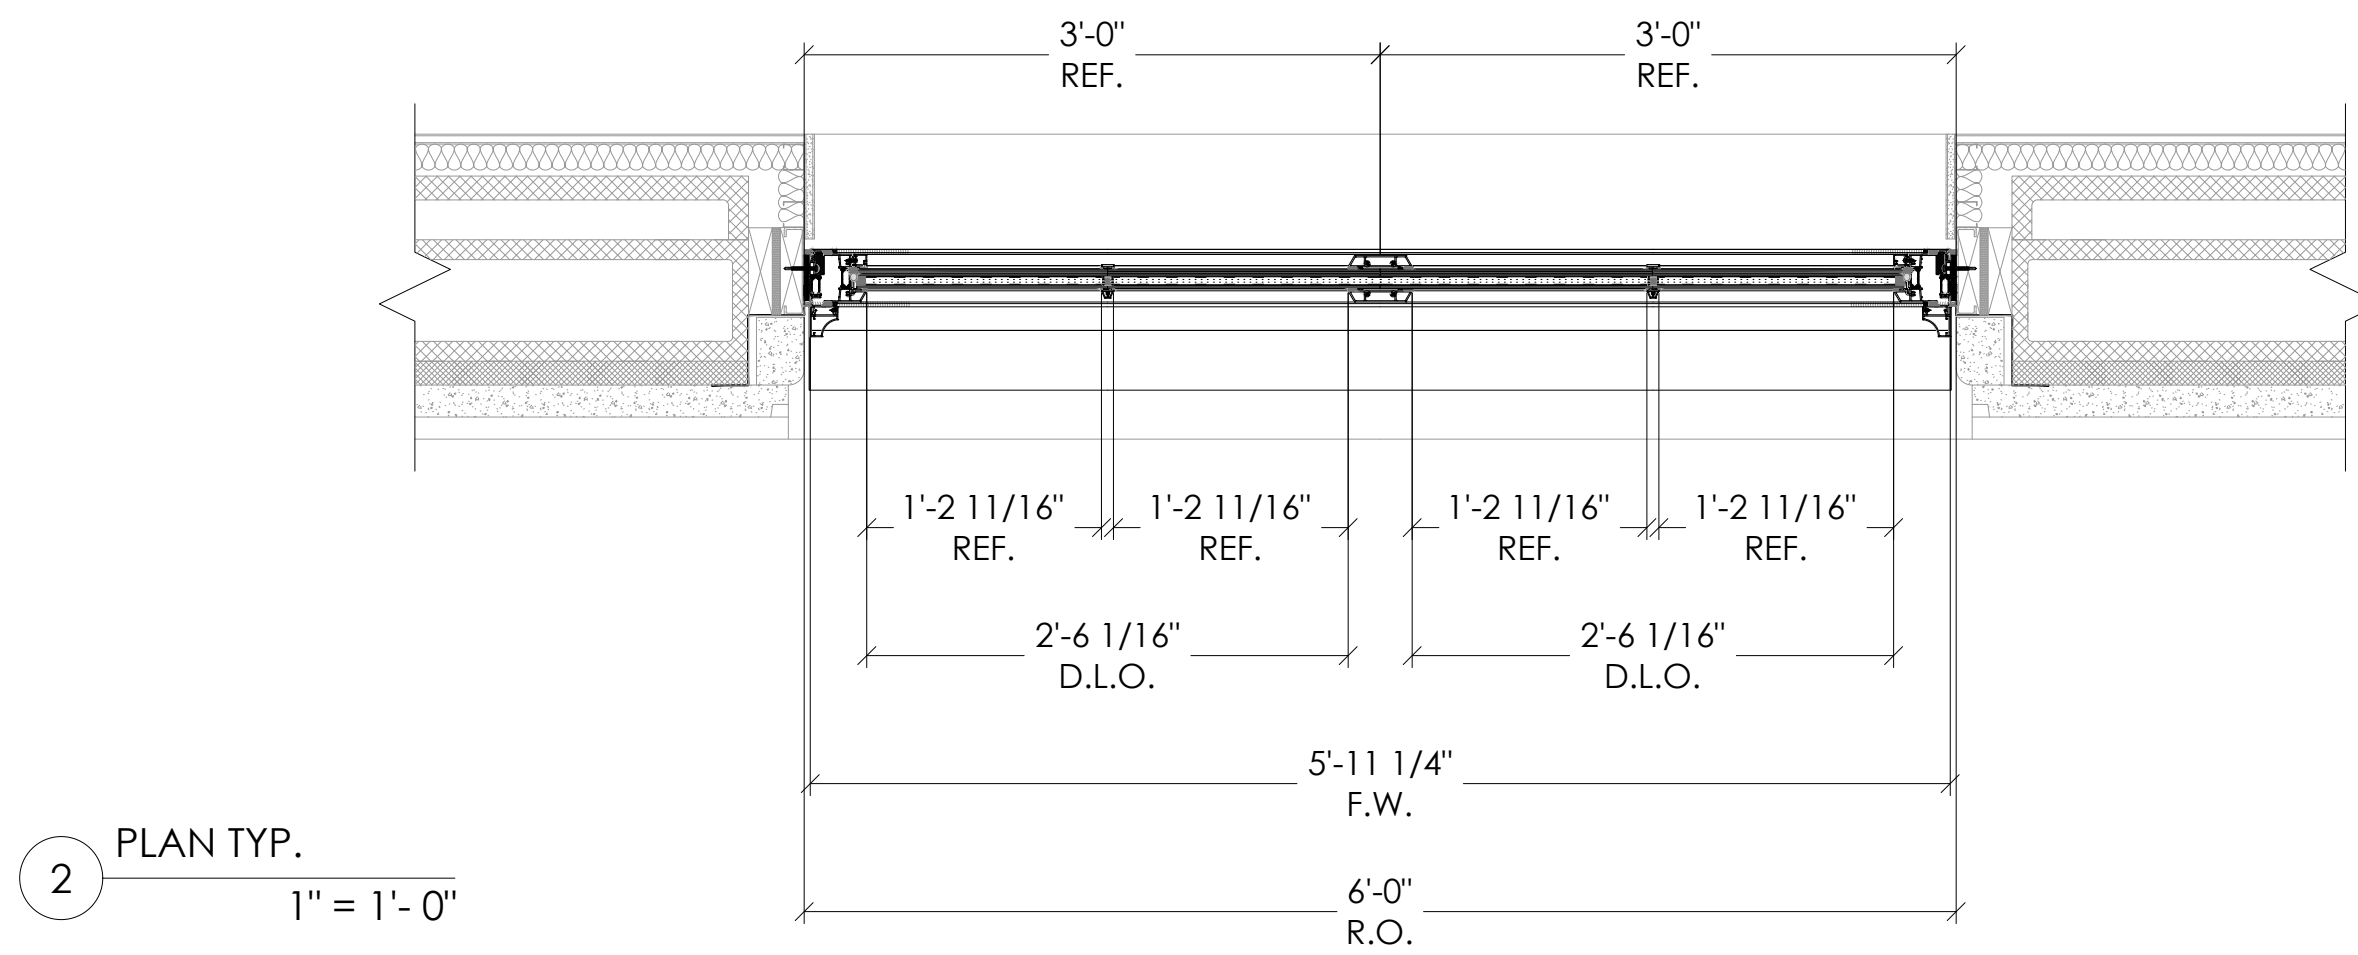


2 PLAN TYP.
1" = 1'-0"

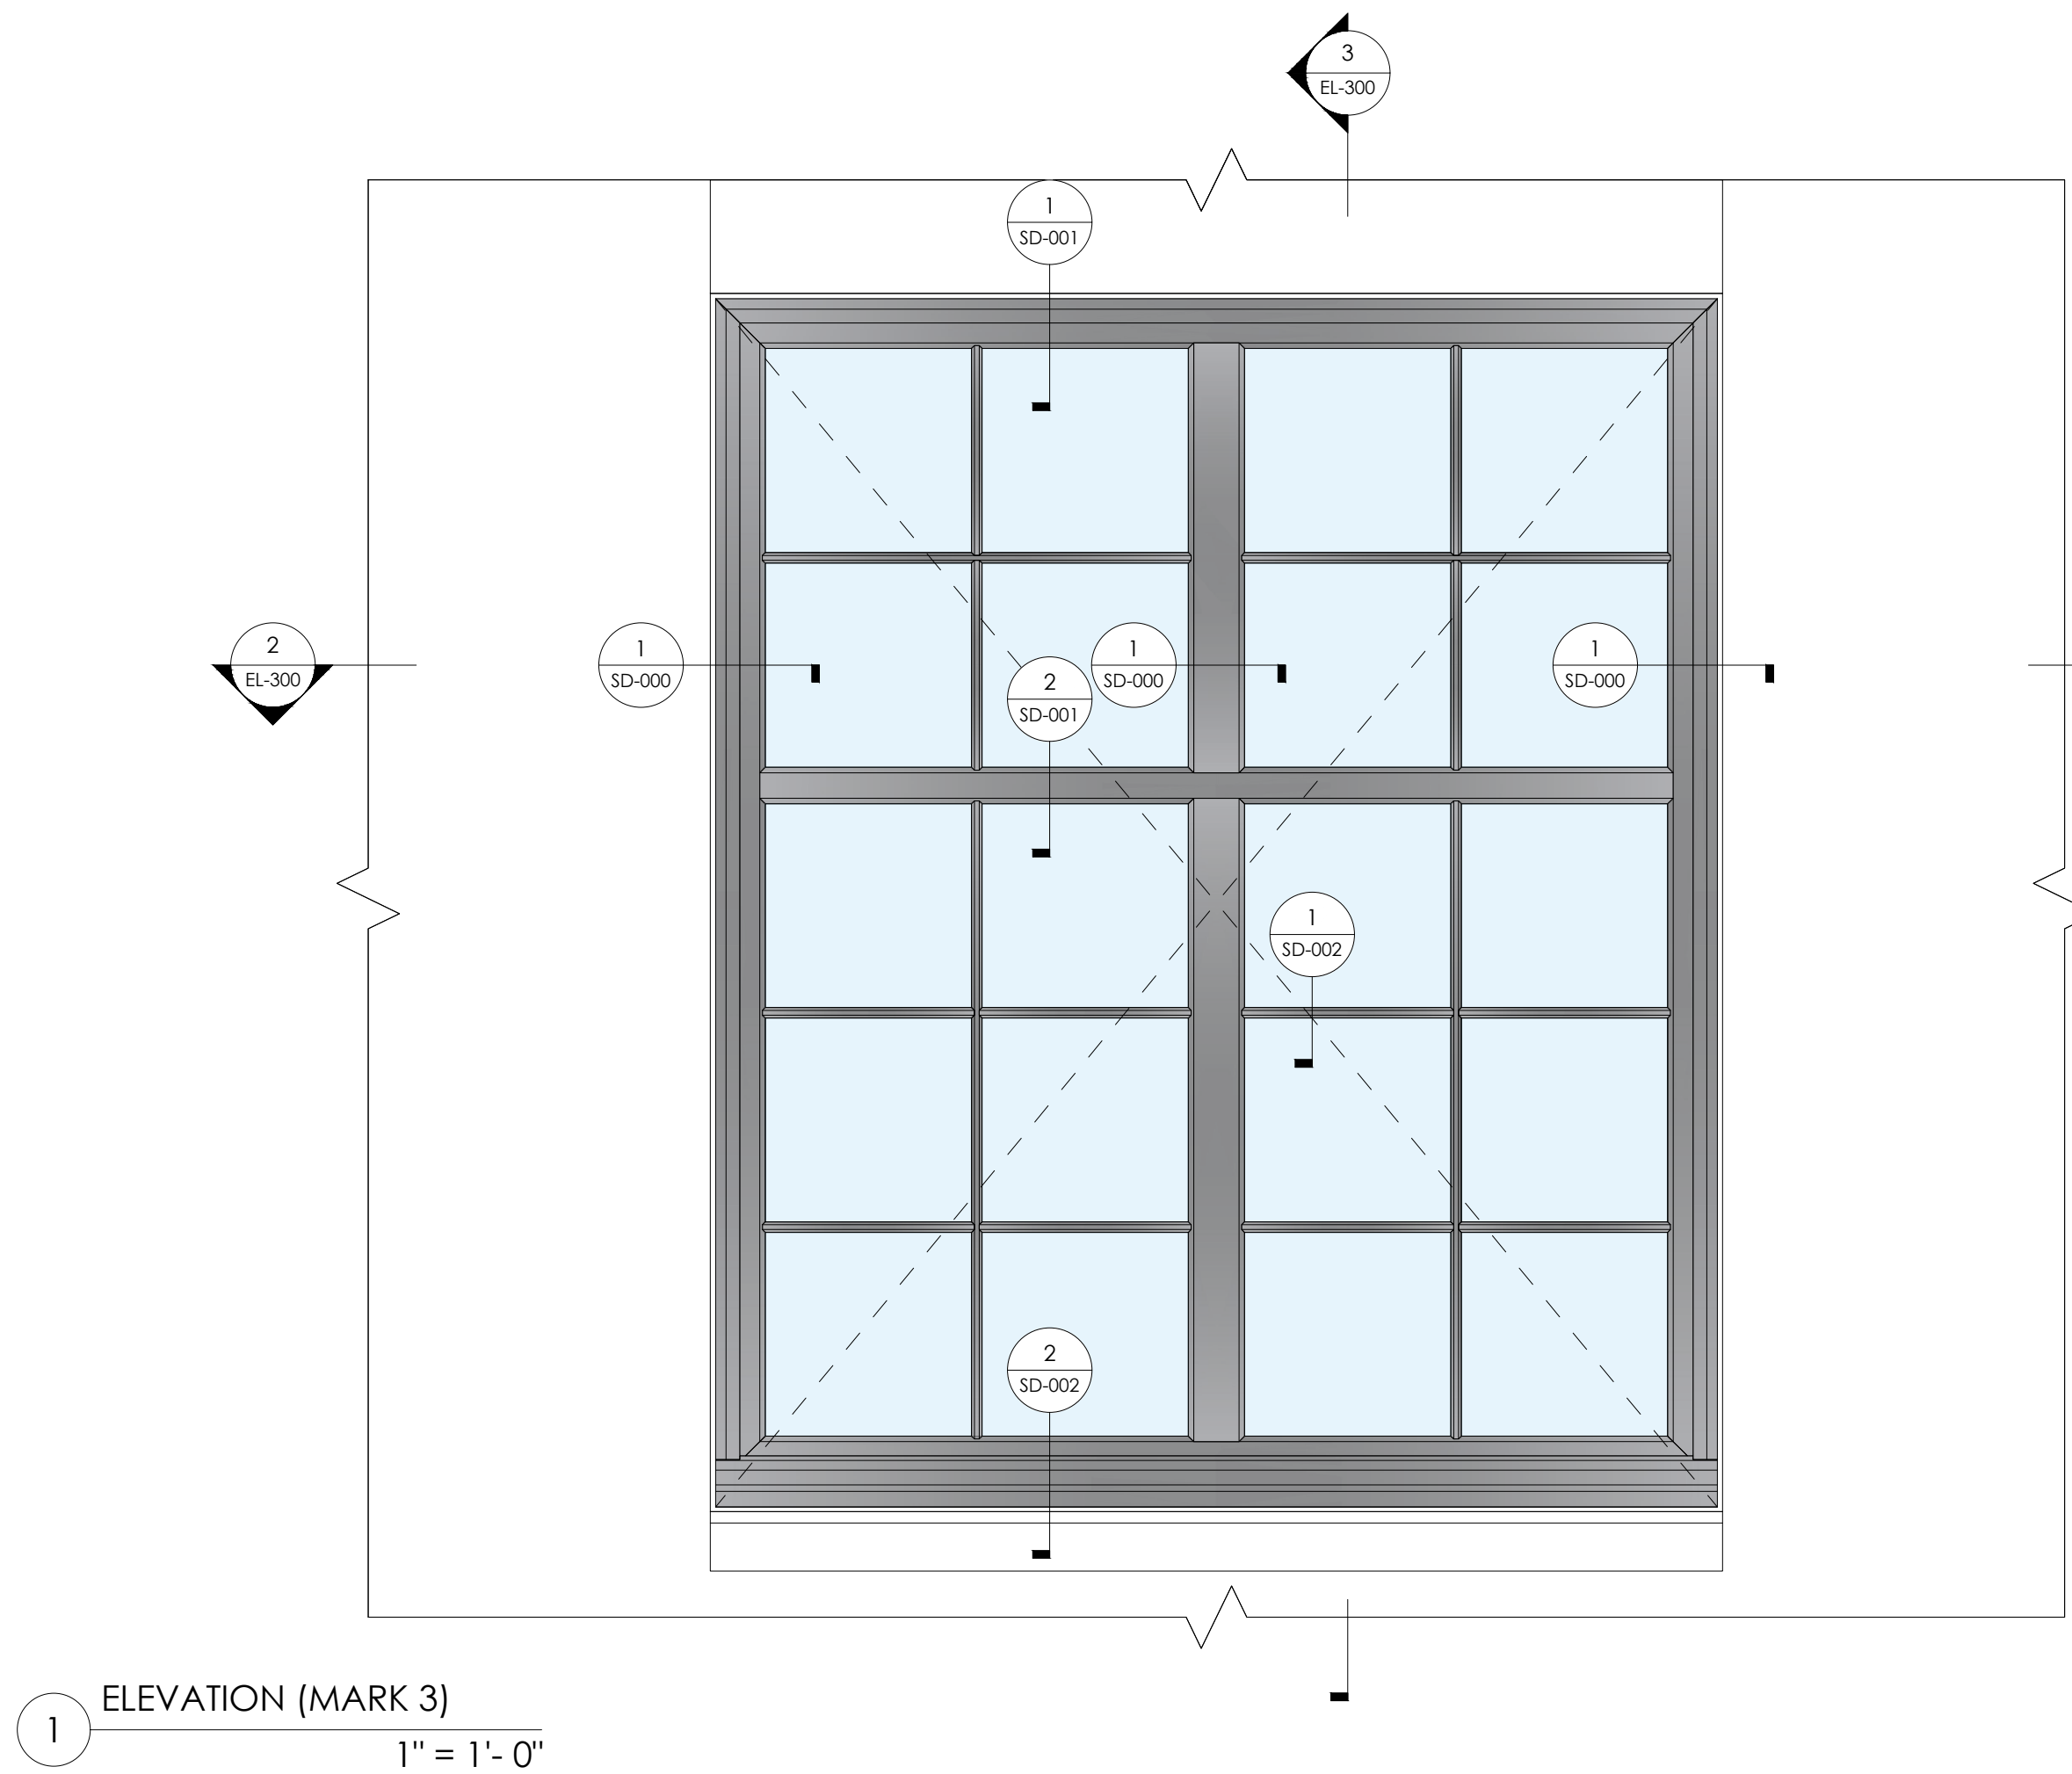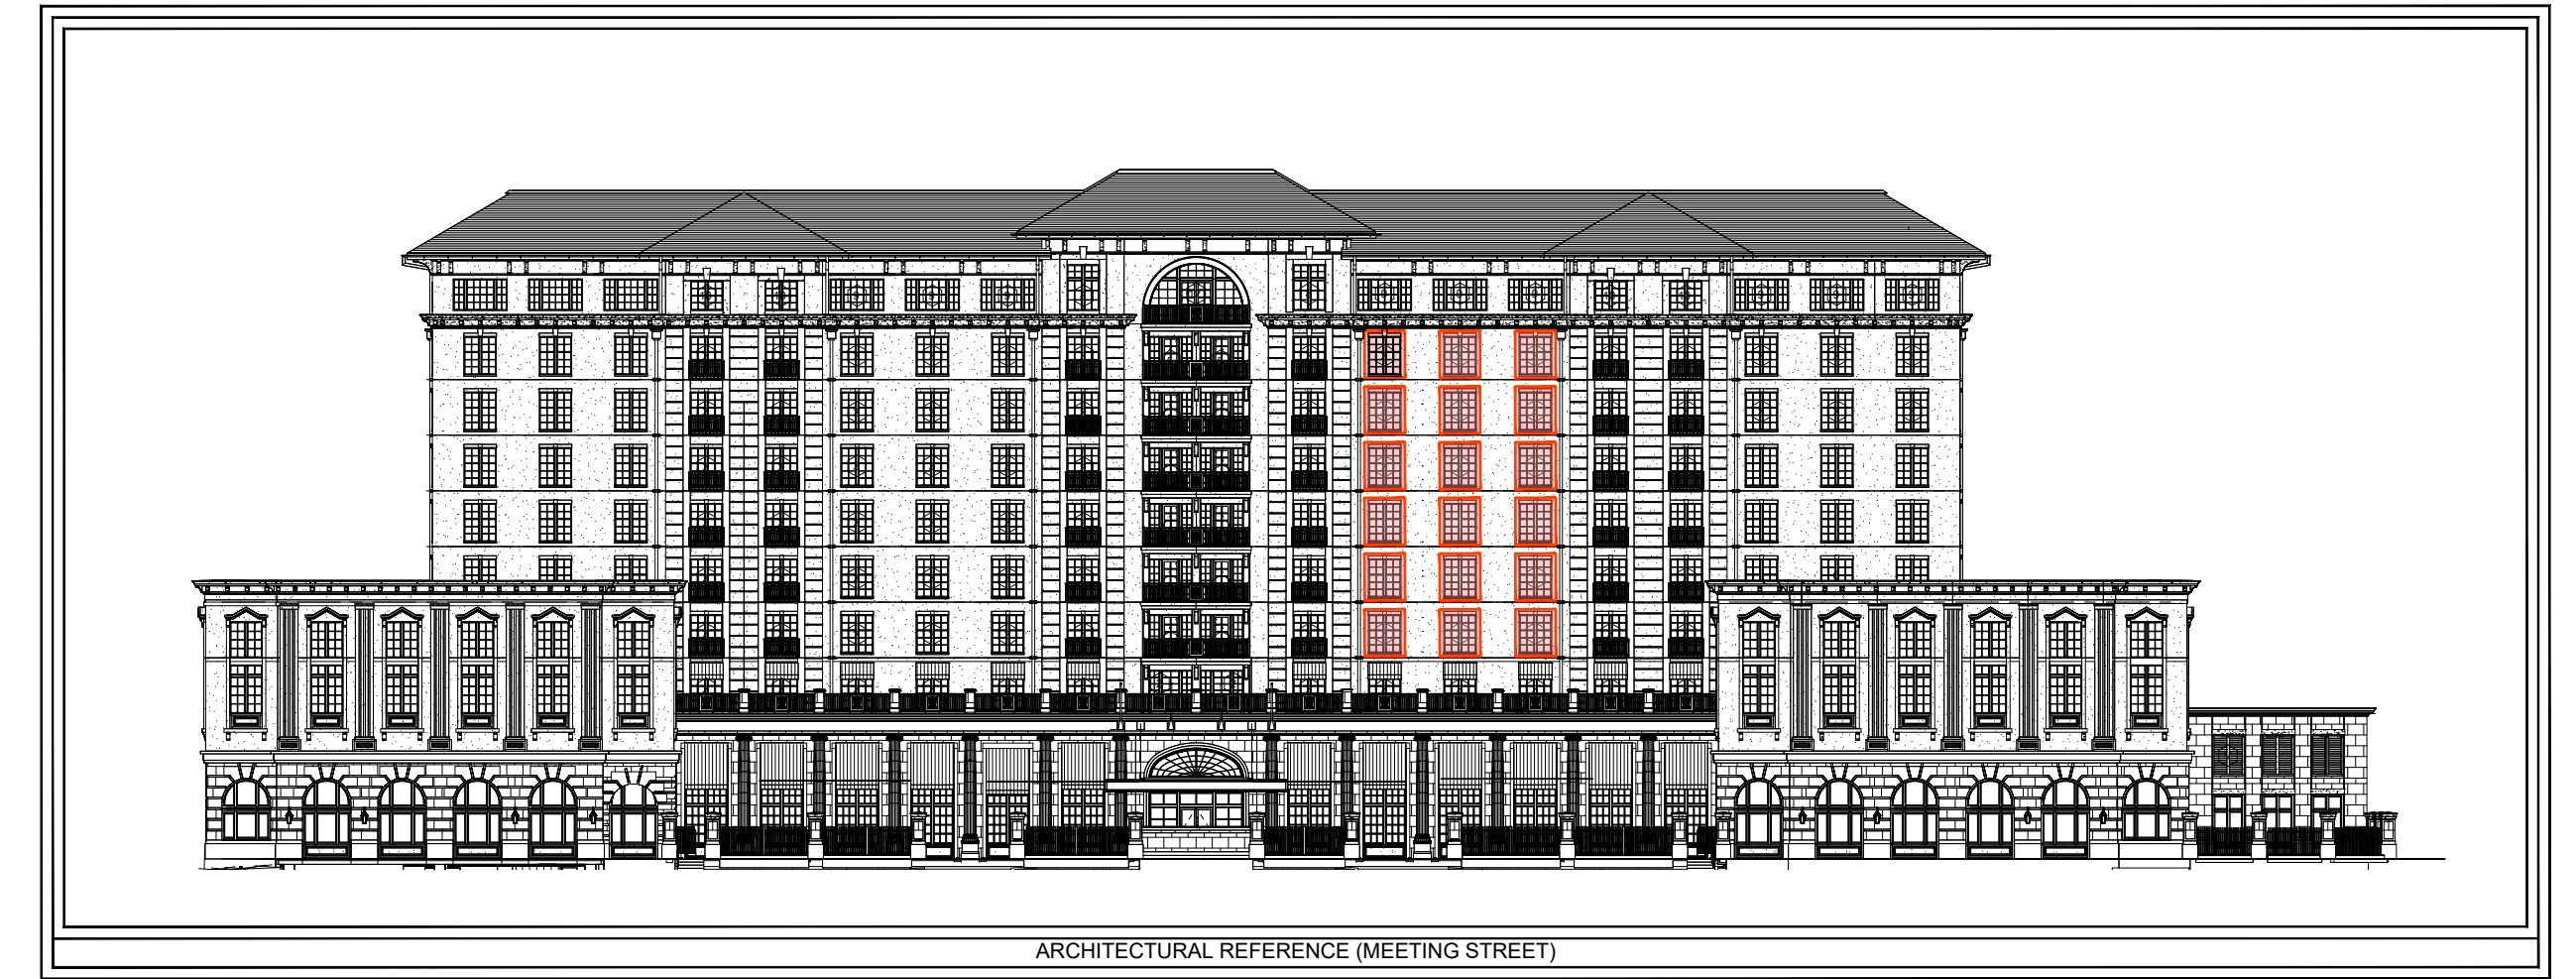


1 ELEVATION (MARK 3)
1" = 1'-0"

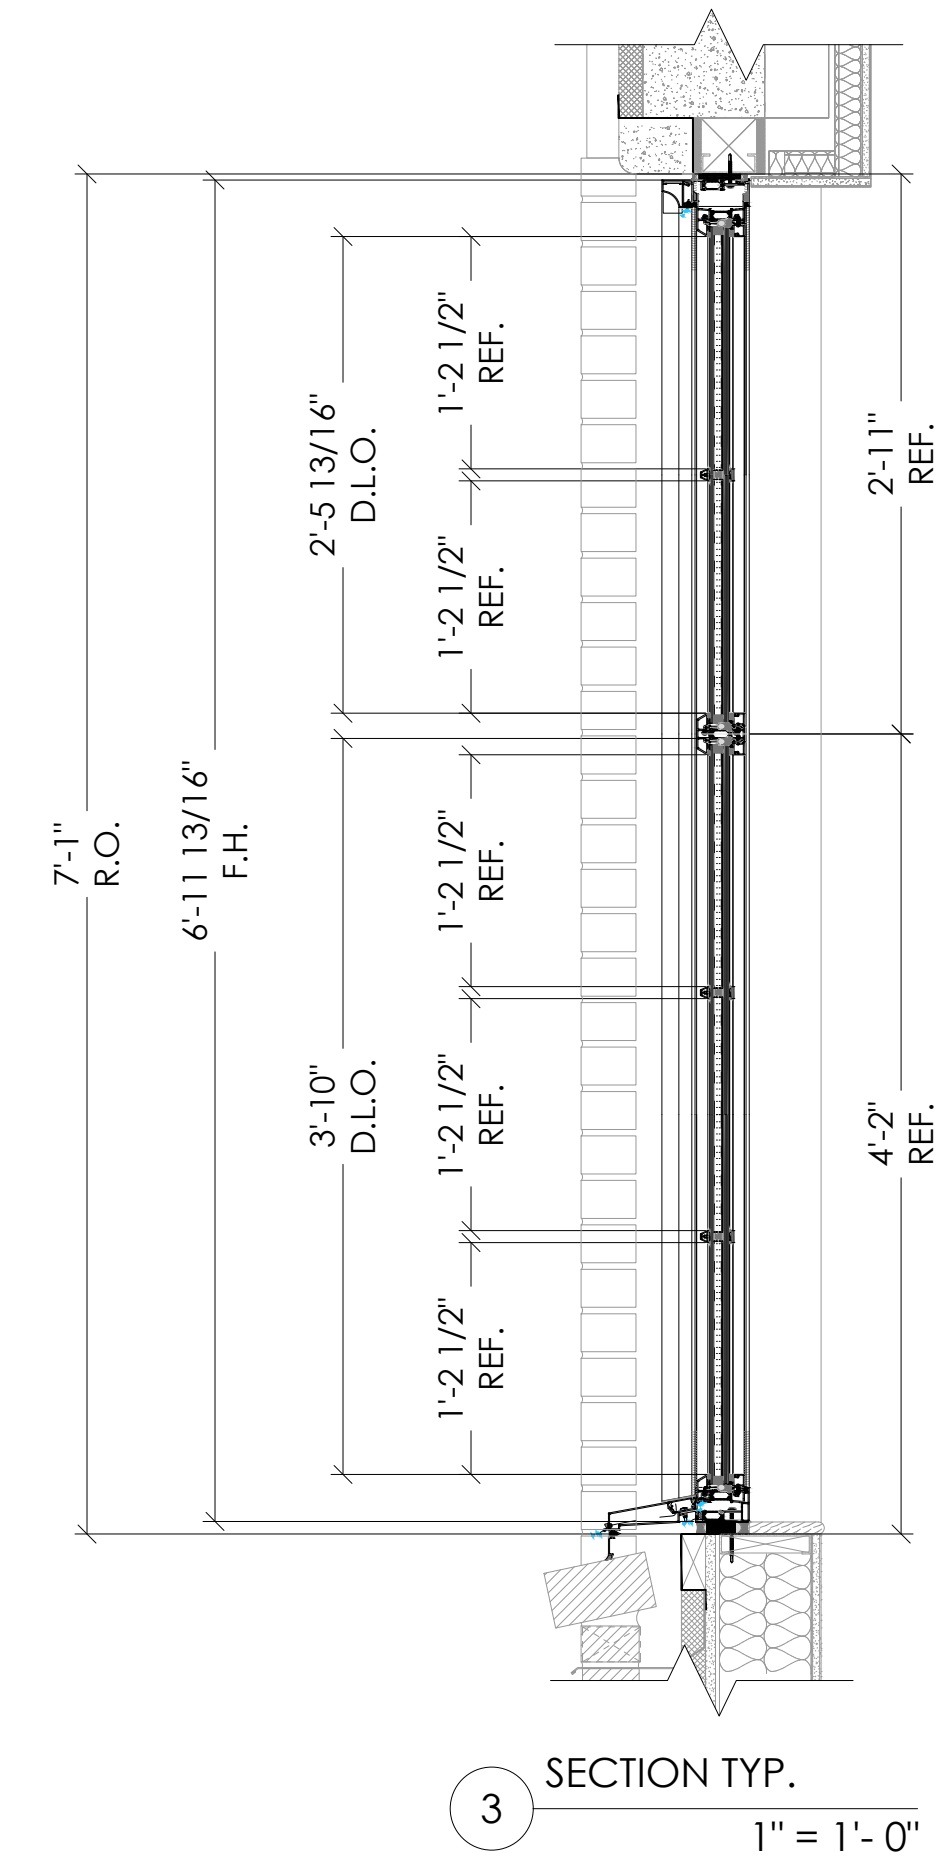


3 SECTION TYP.
1" = 1'-0"

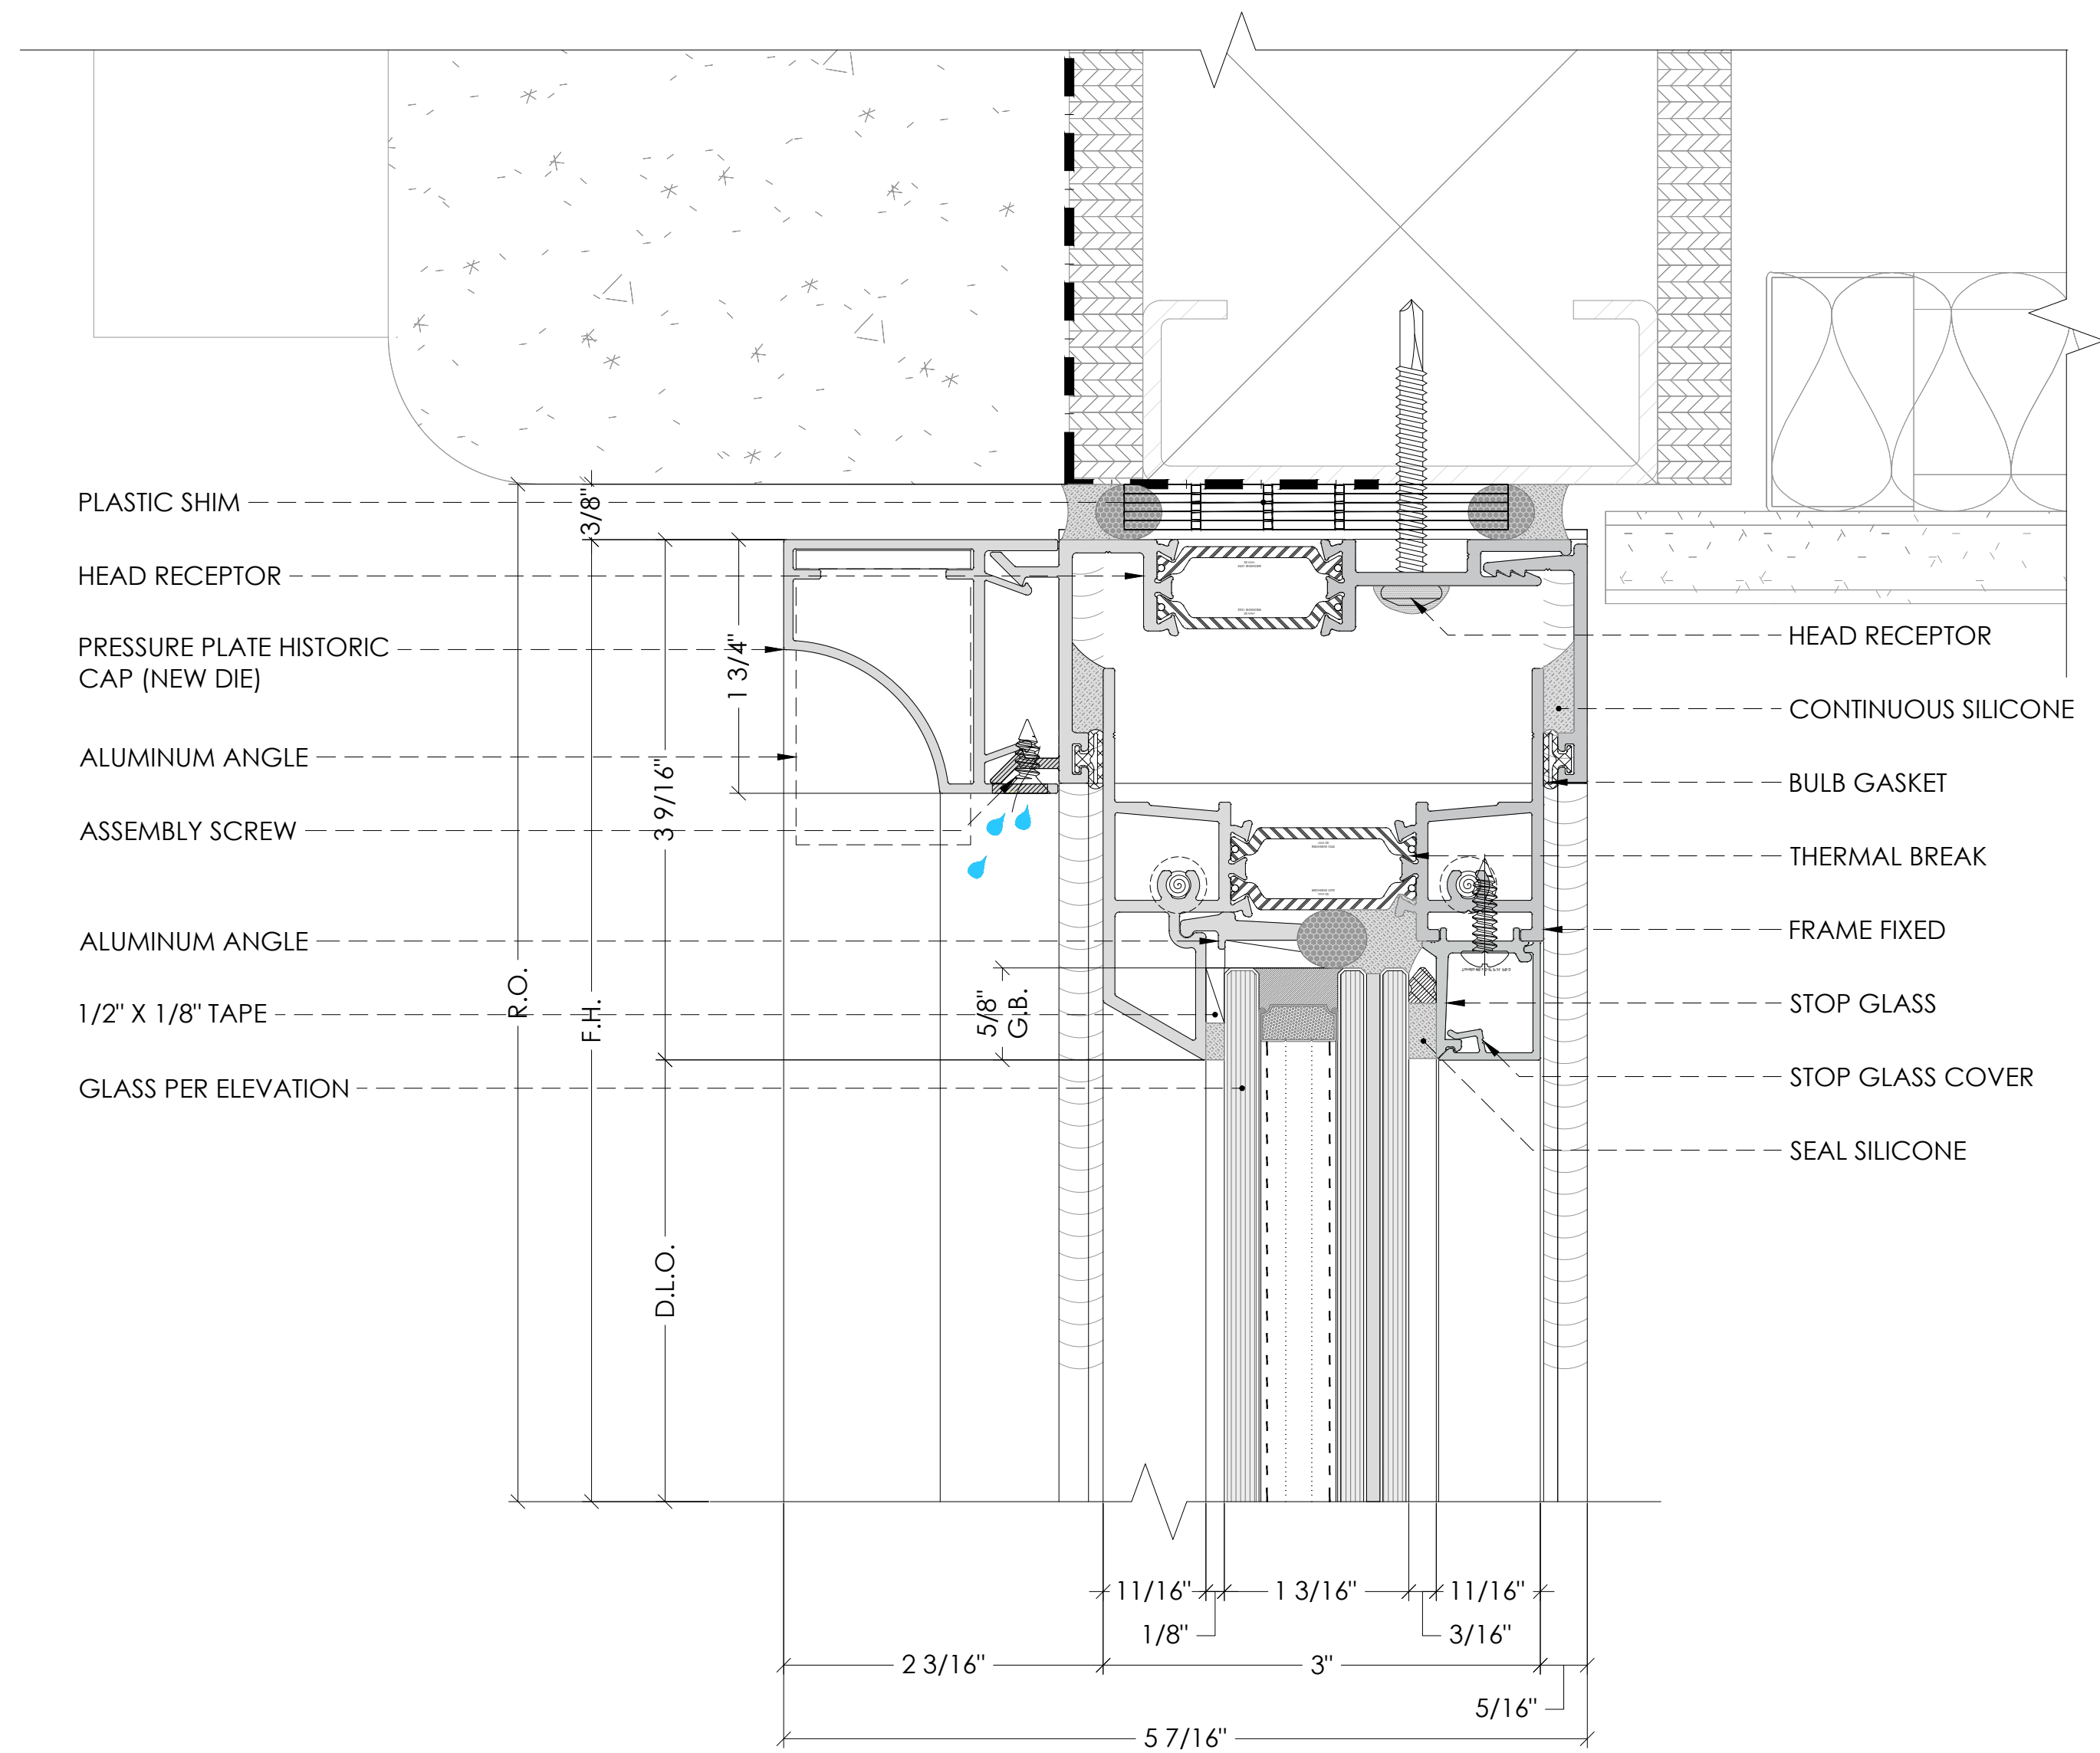


1 ES-P300 LEFT JAMB RECEPTOR DETAIL
1" = 1'-0"

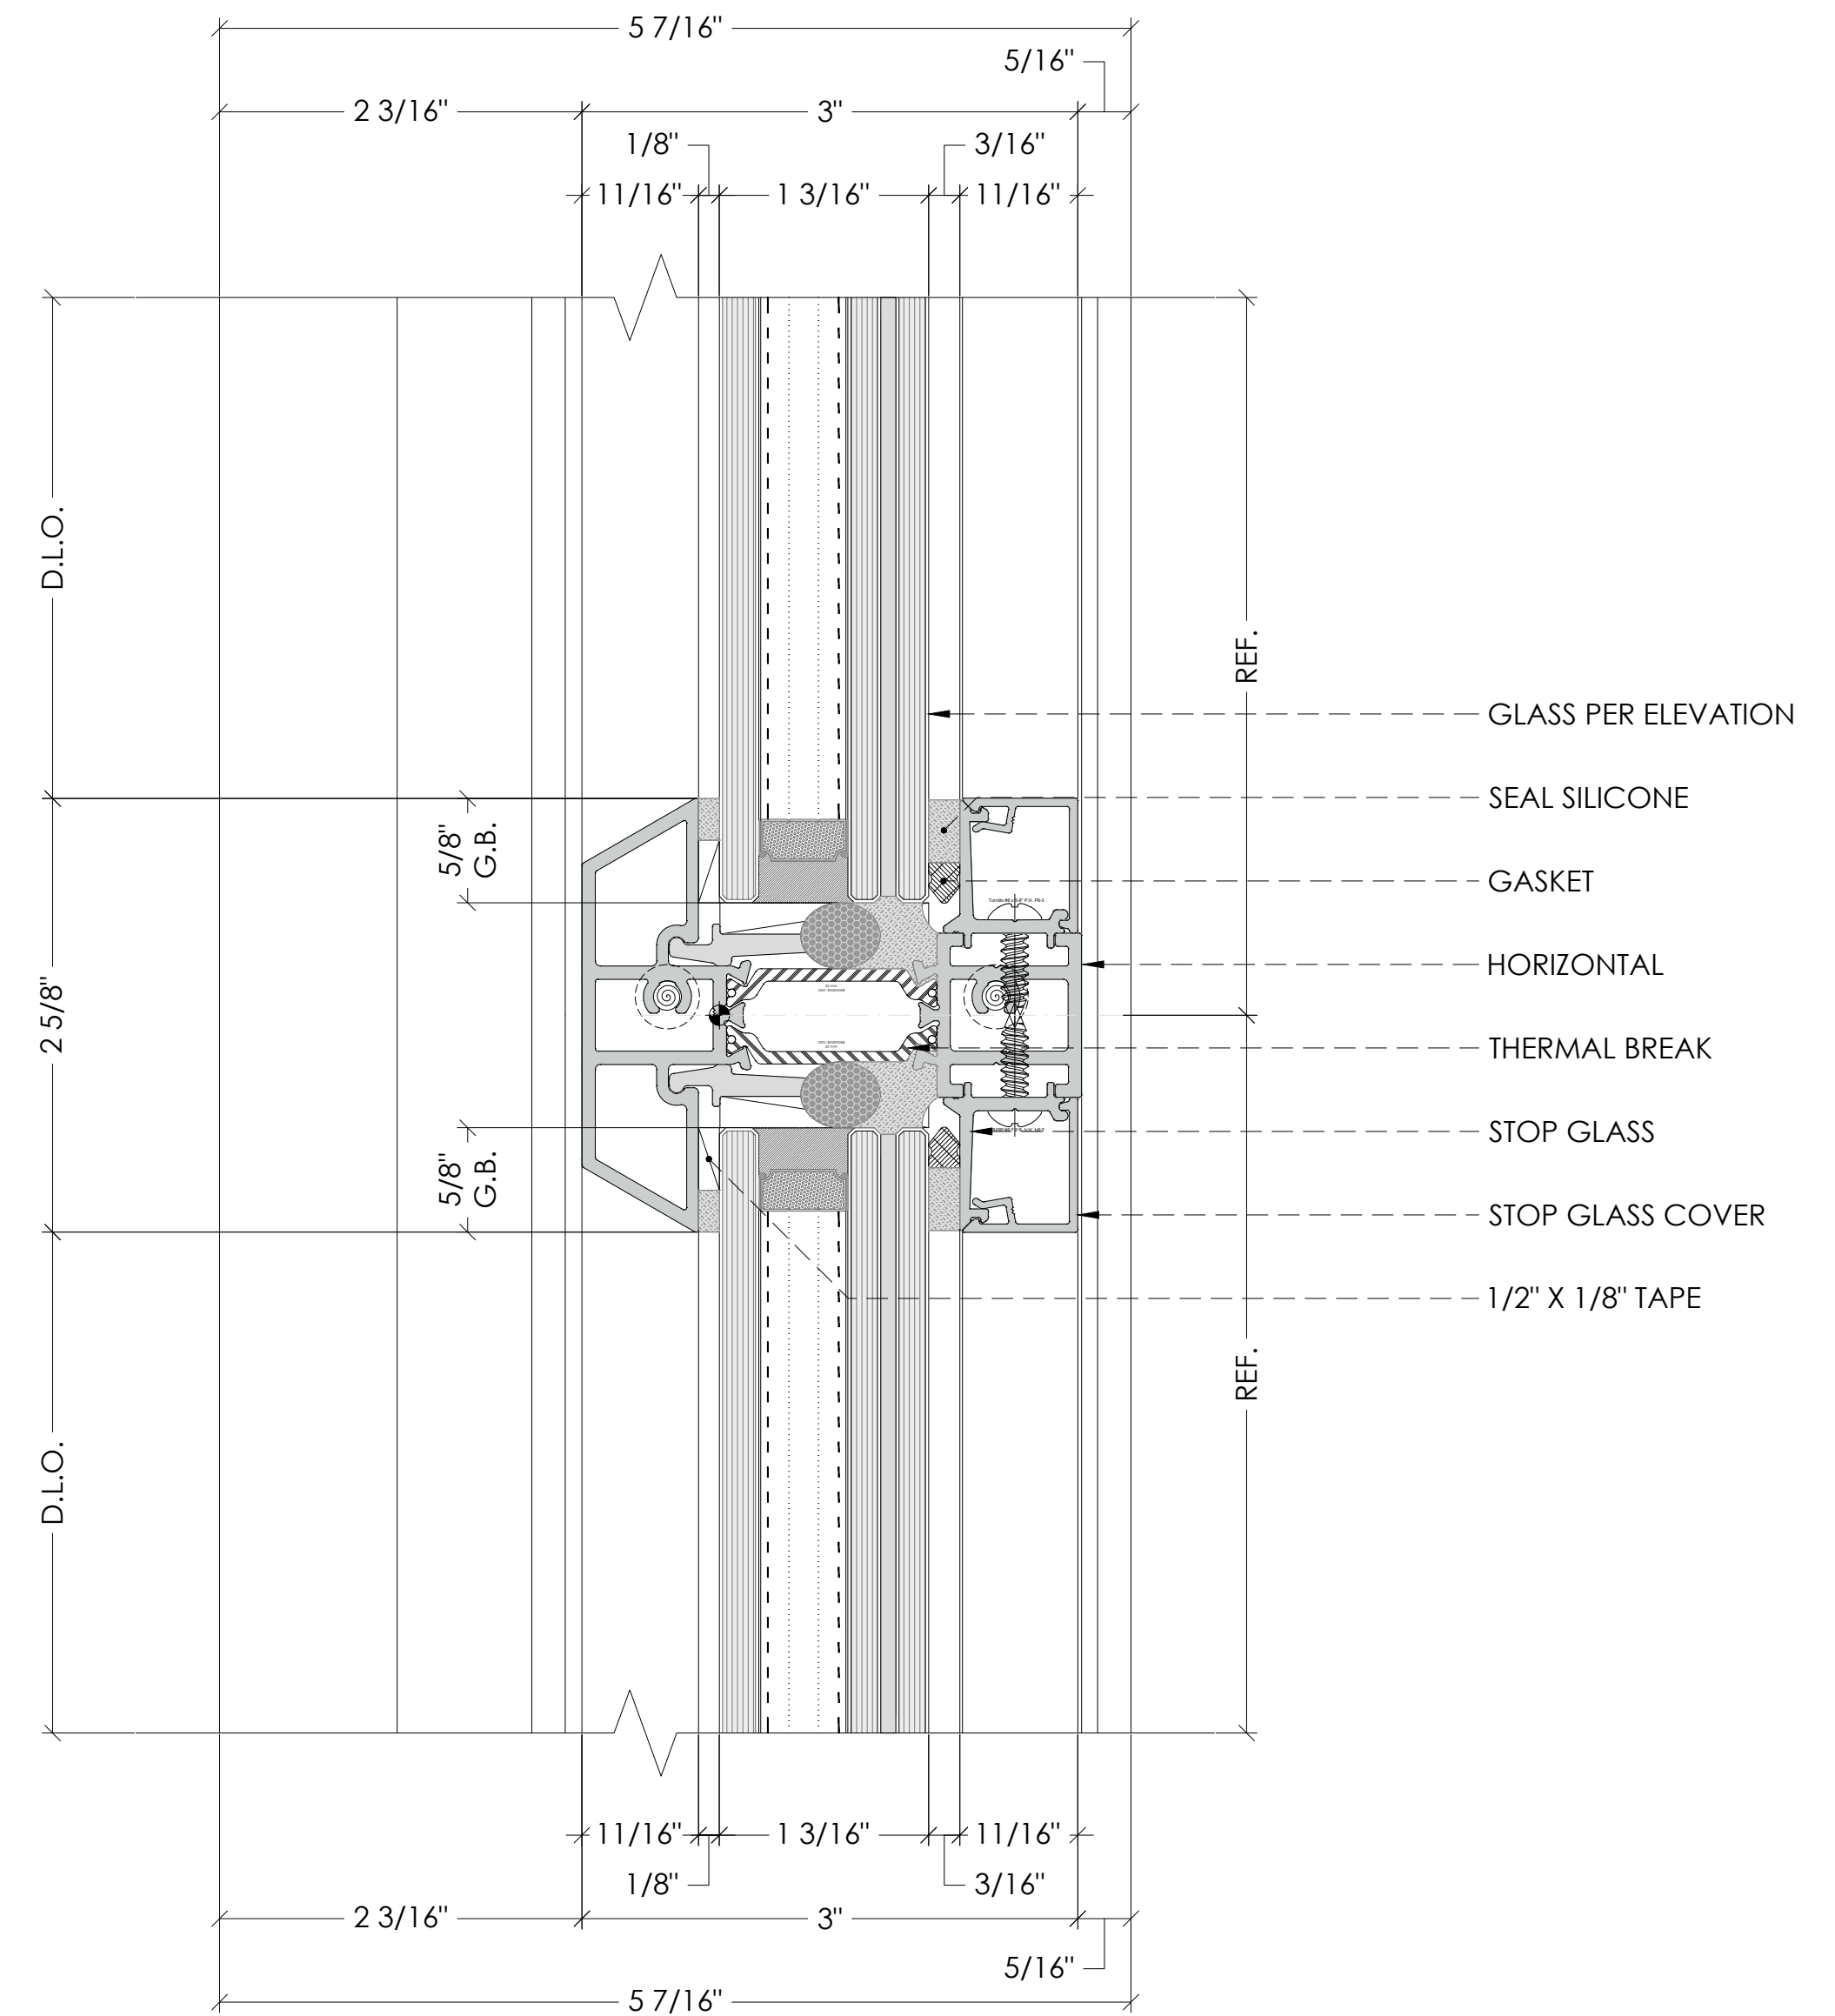



2 ES-P300 HORIZONTAL INTERMEDIATE DETAIL
1" = 1'-0"

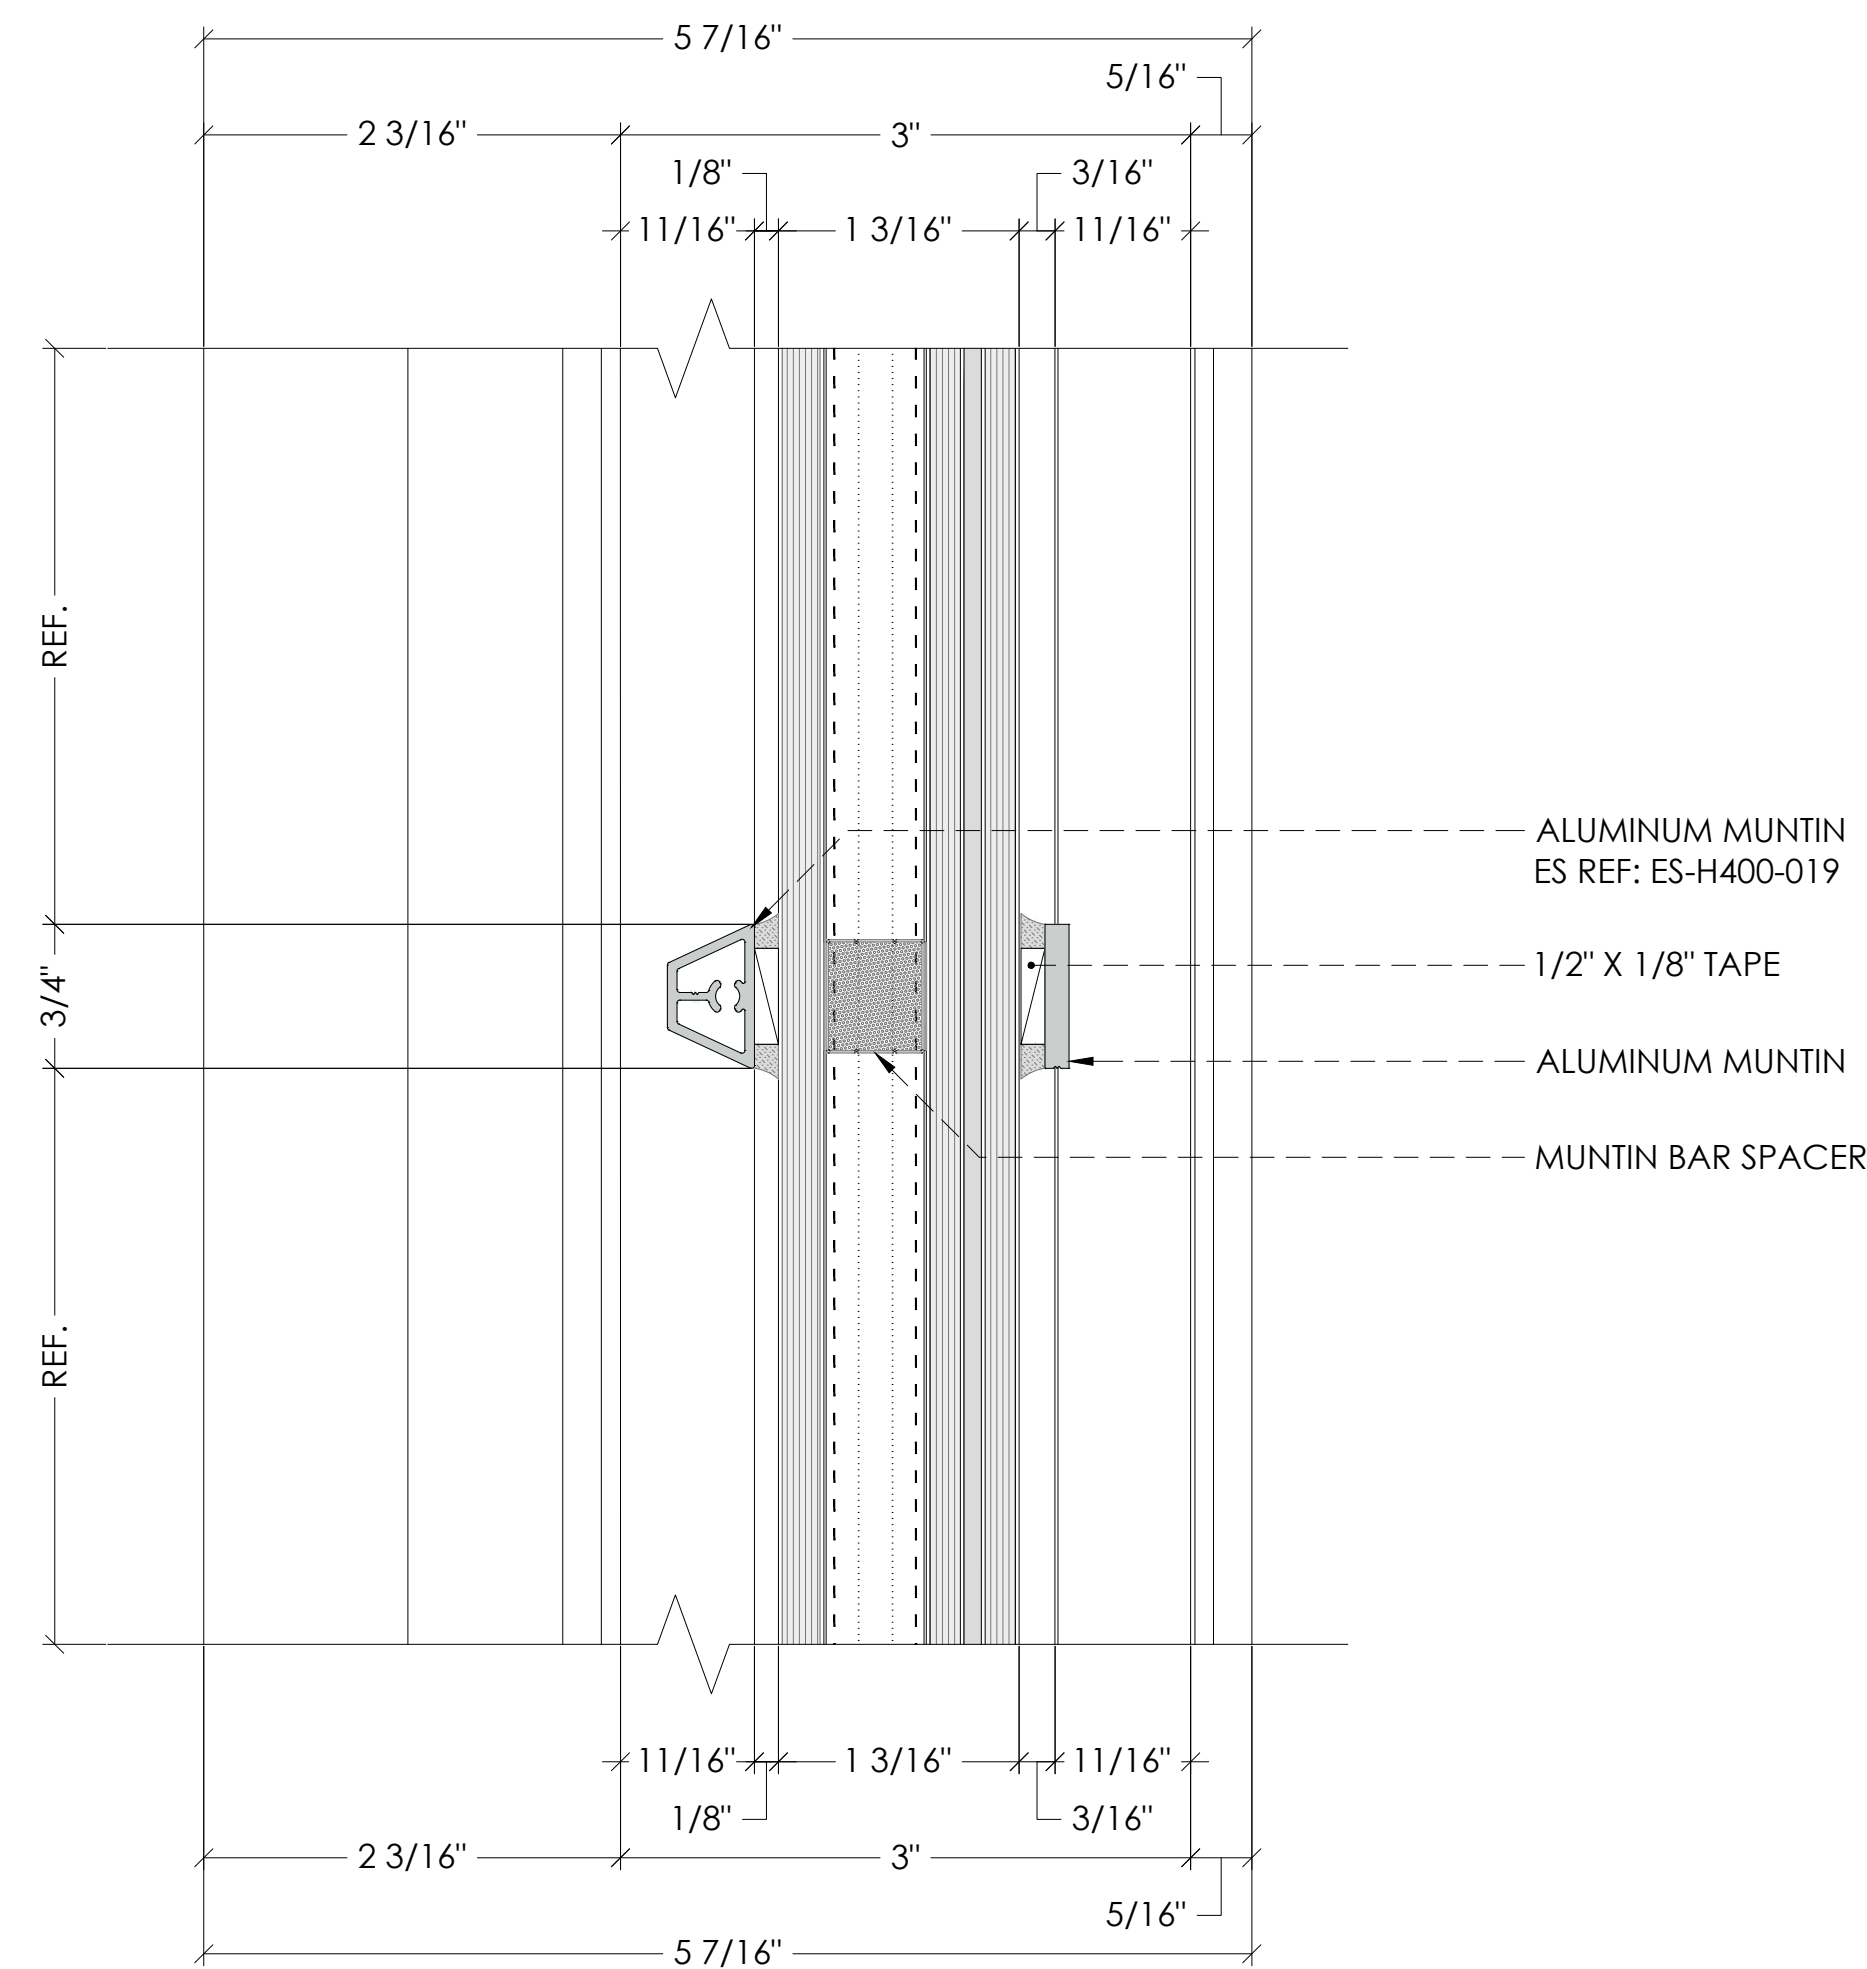

1 ES-P300 HORIZONTAL MUNTIN DETAIL
1" = 1'-0"

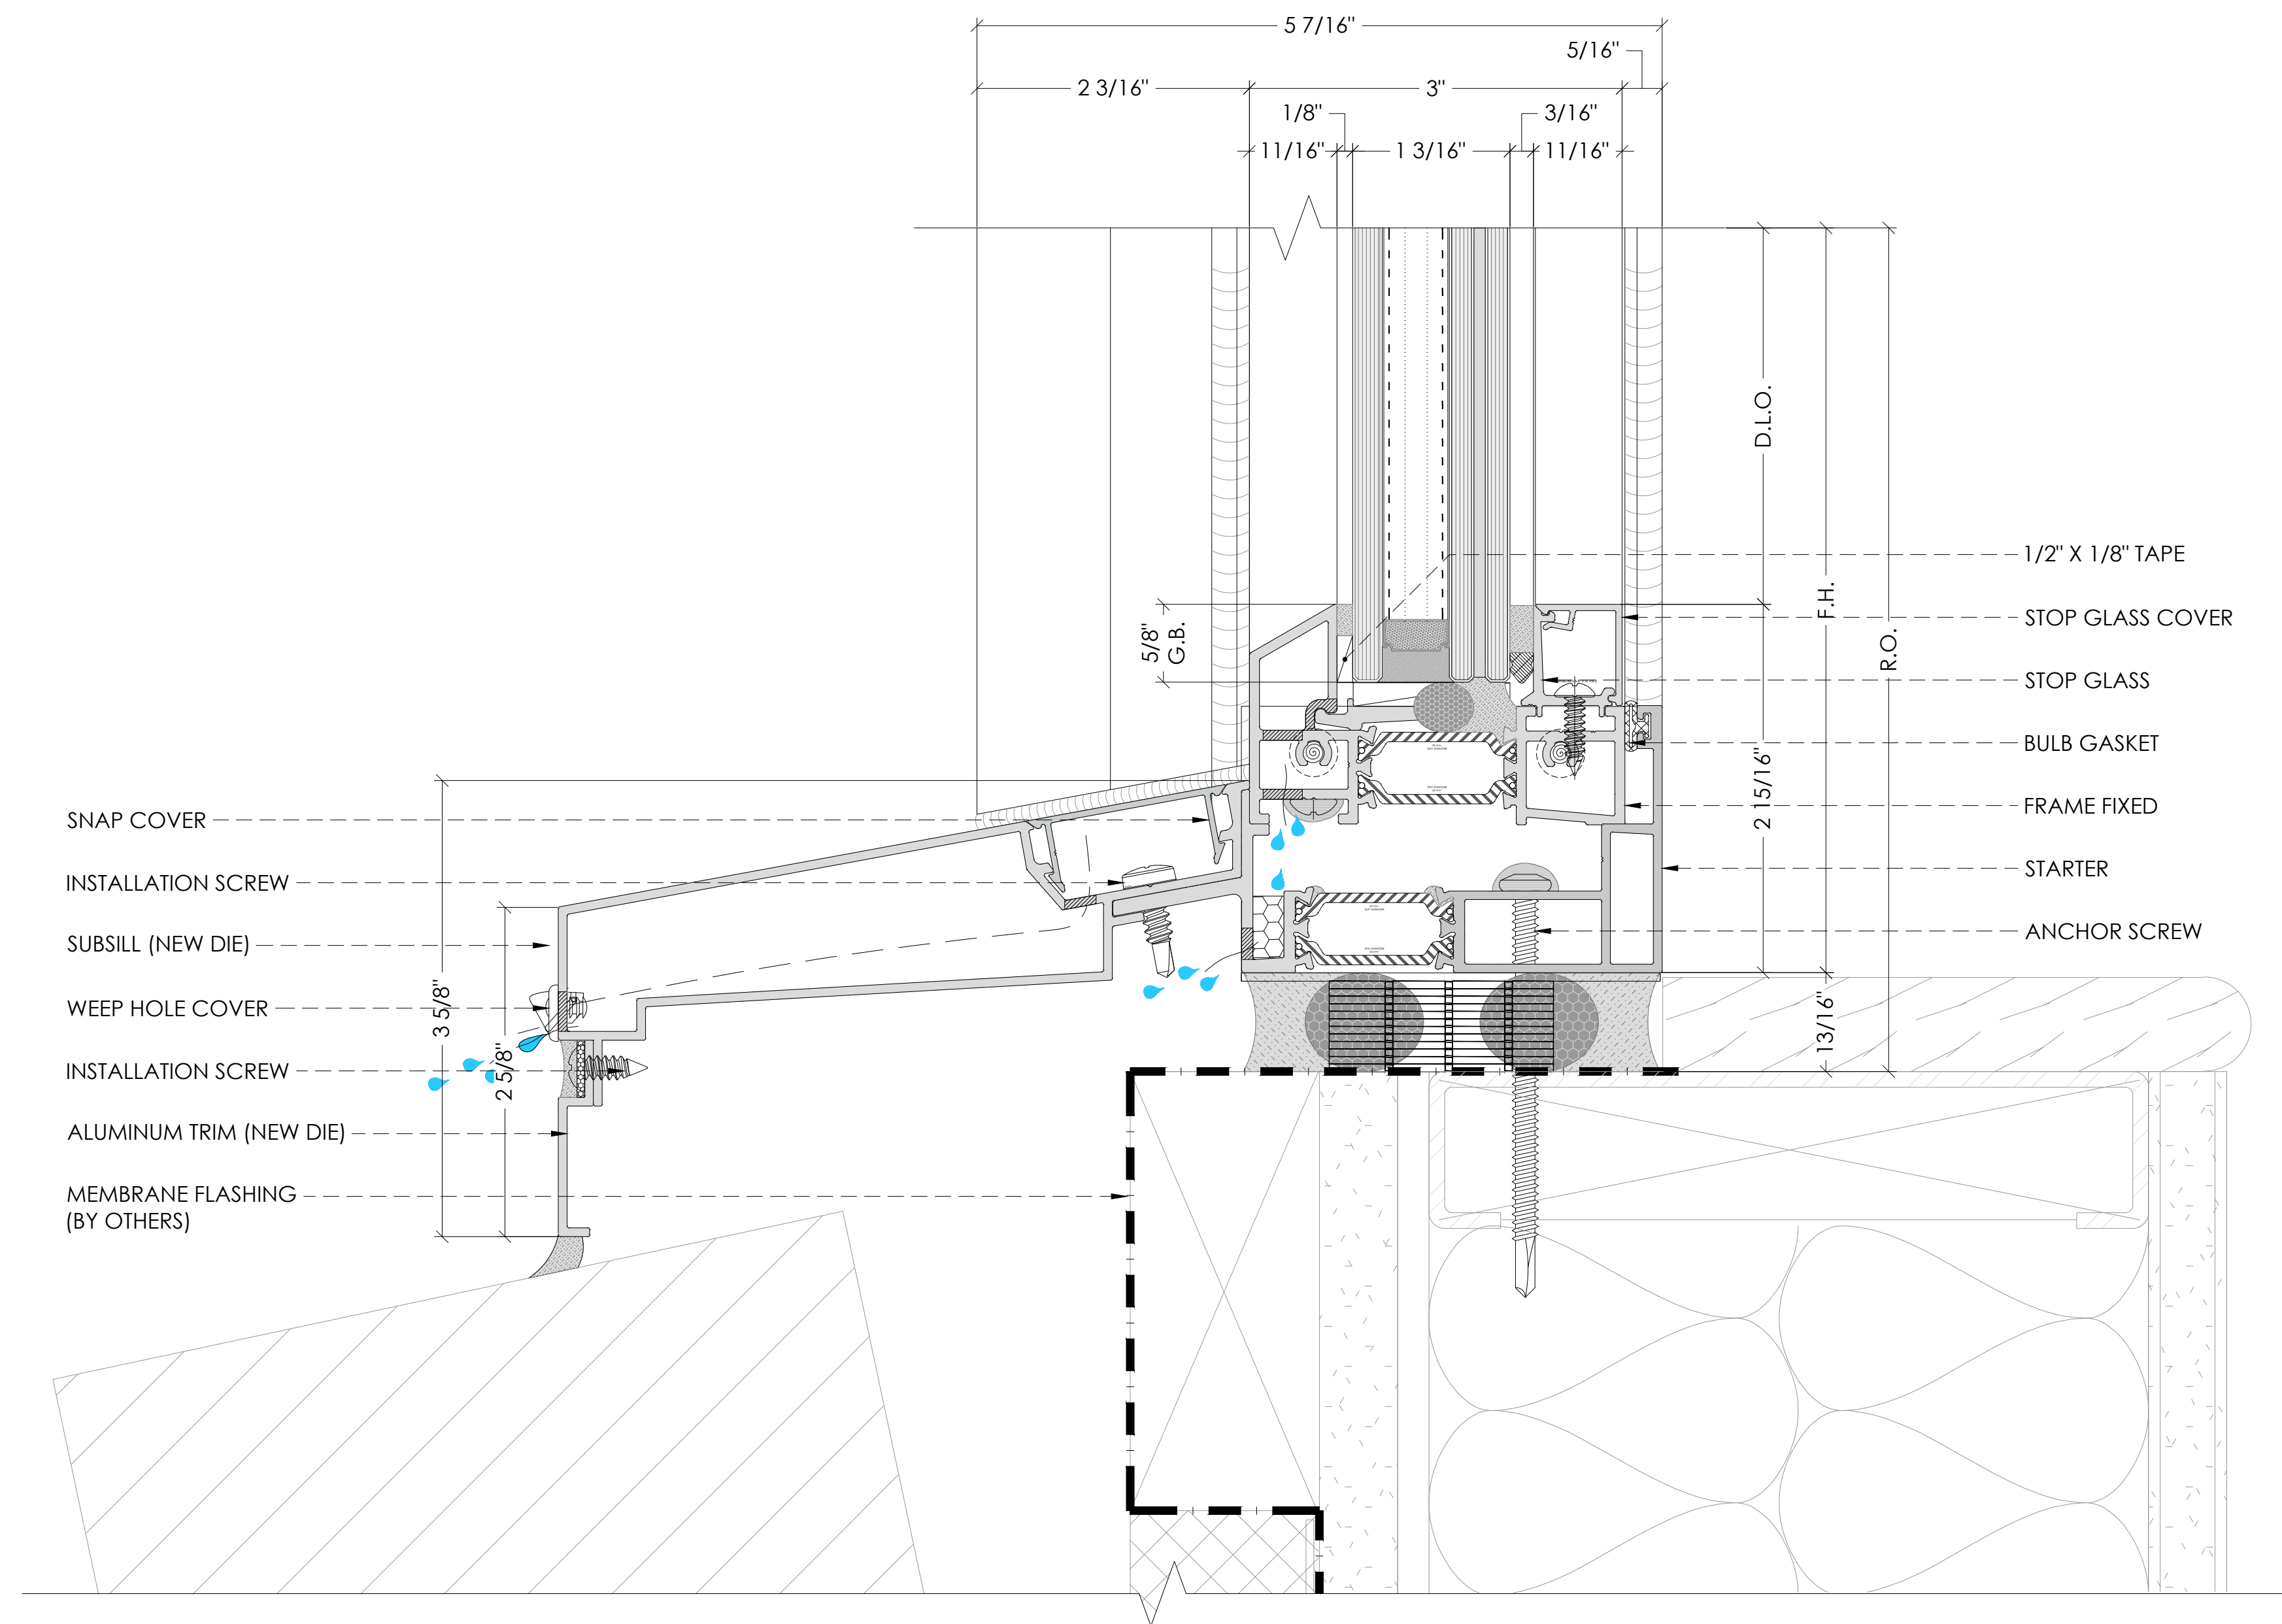


2 ES-P300 SILL DETAIL
1" = 1'-0"

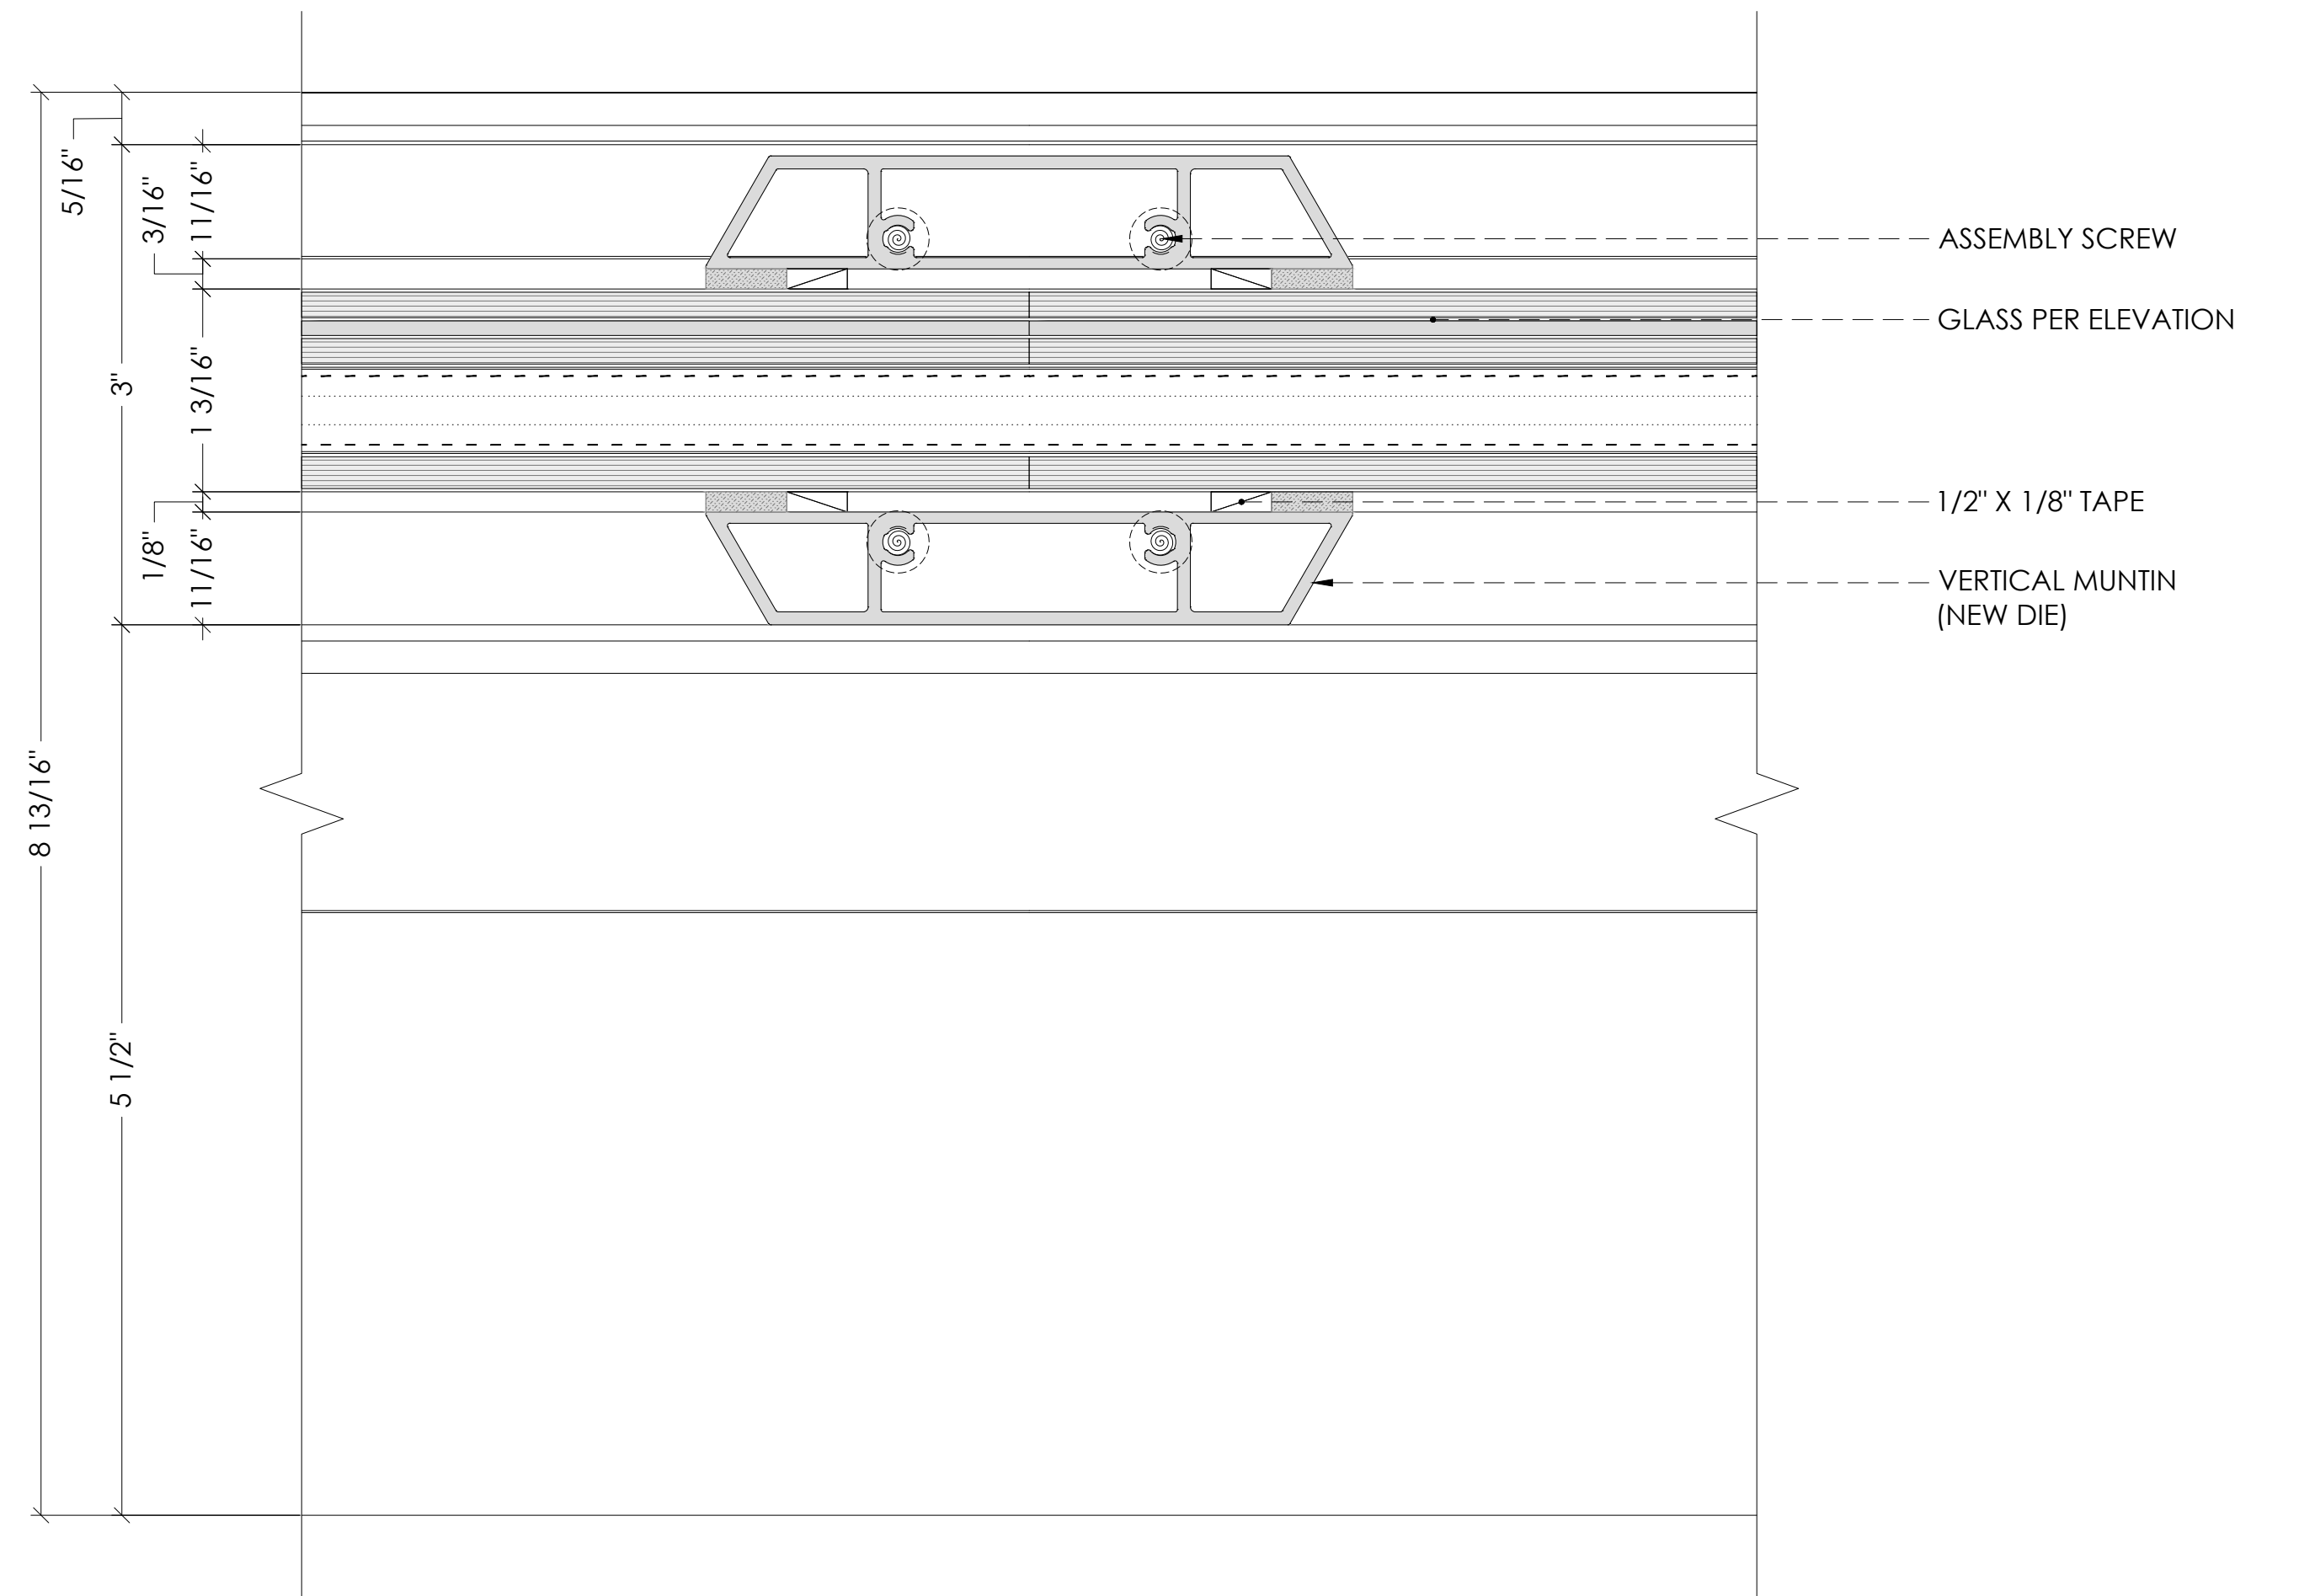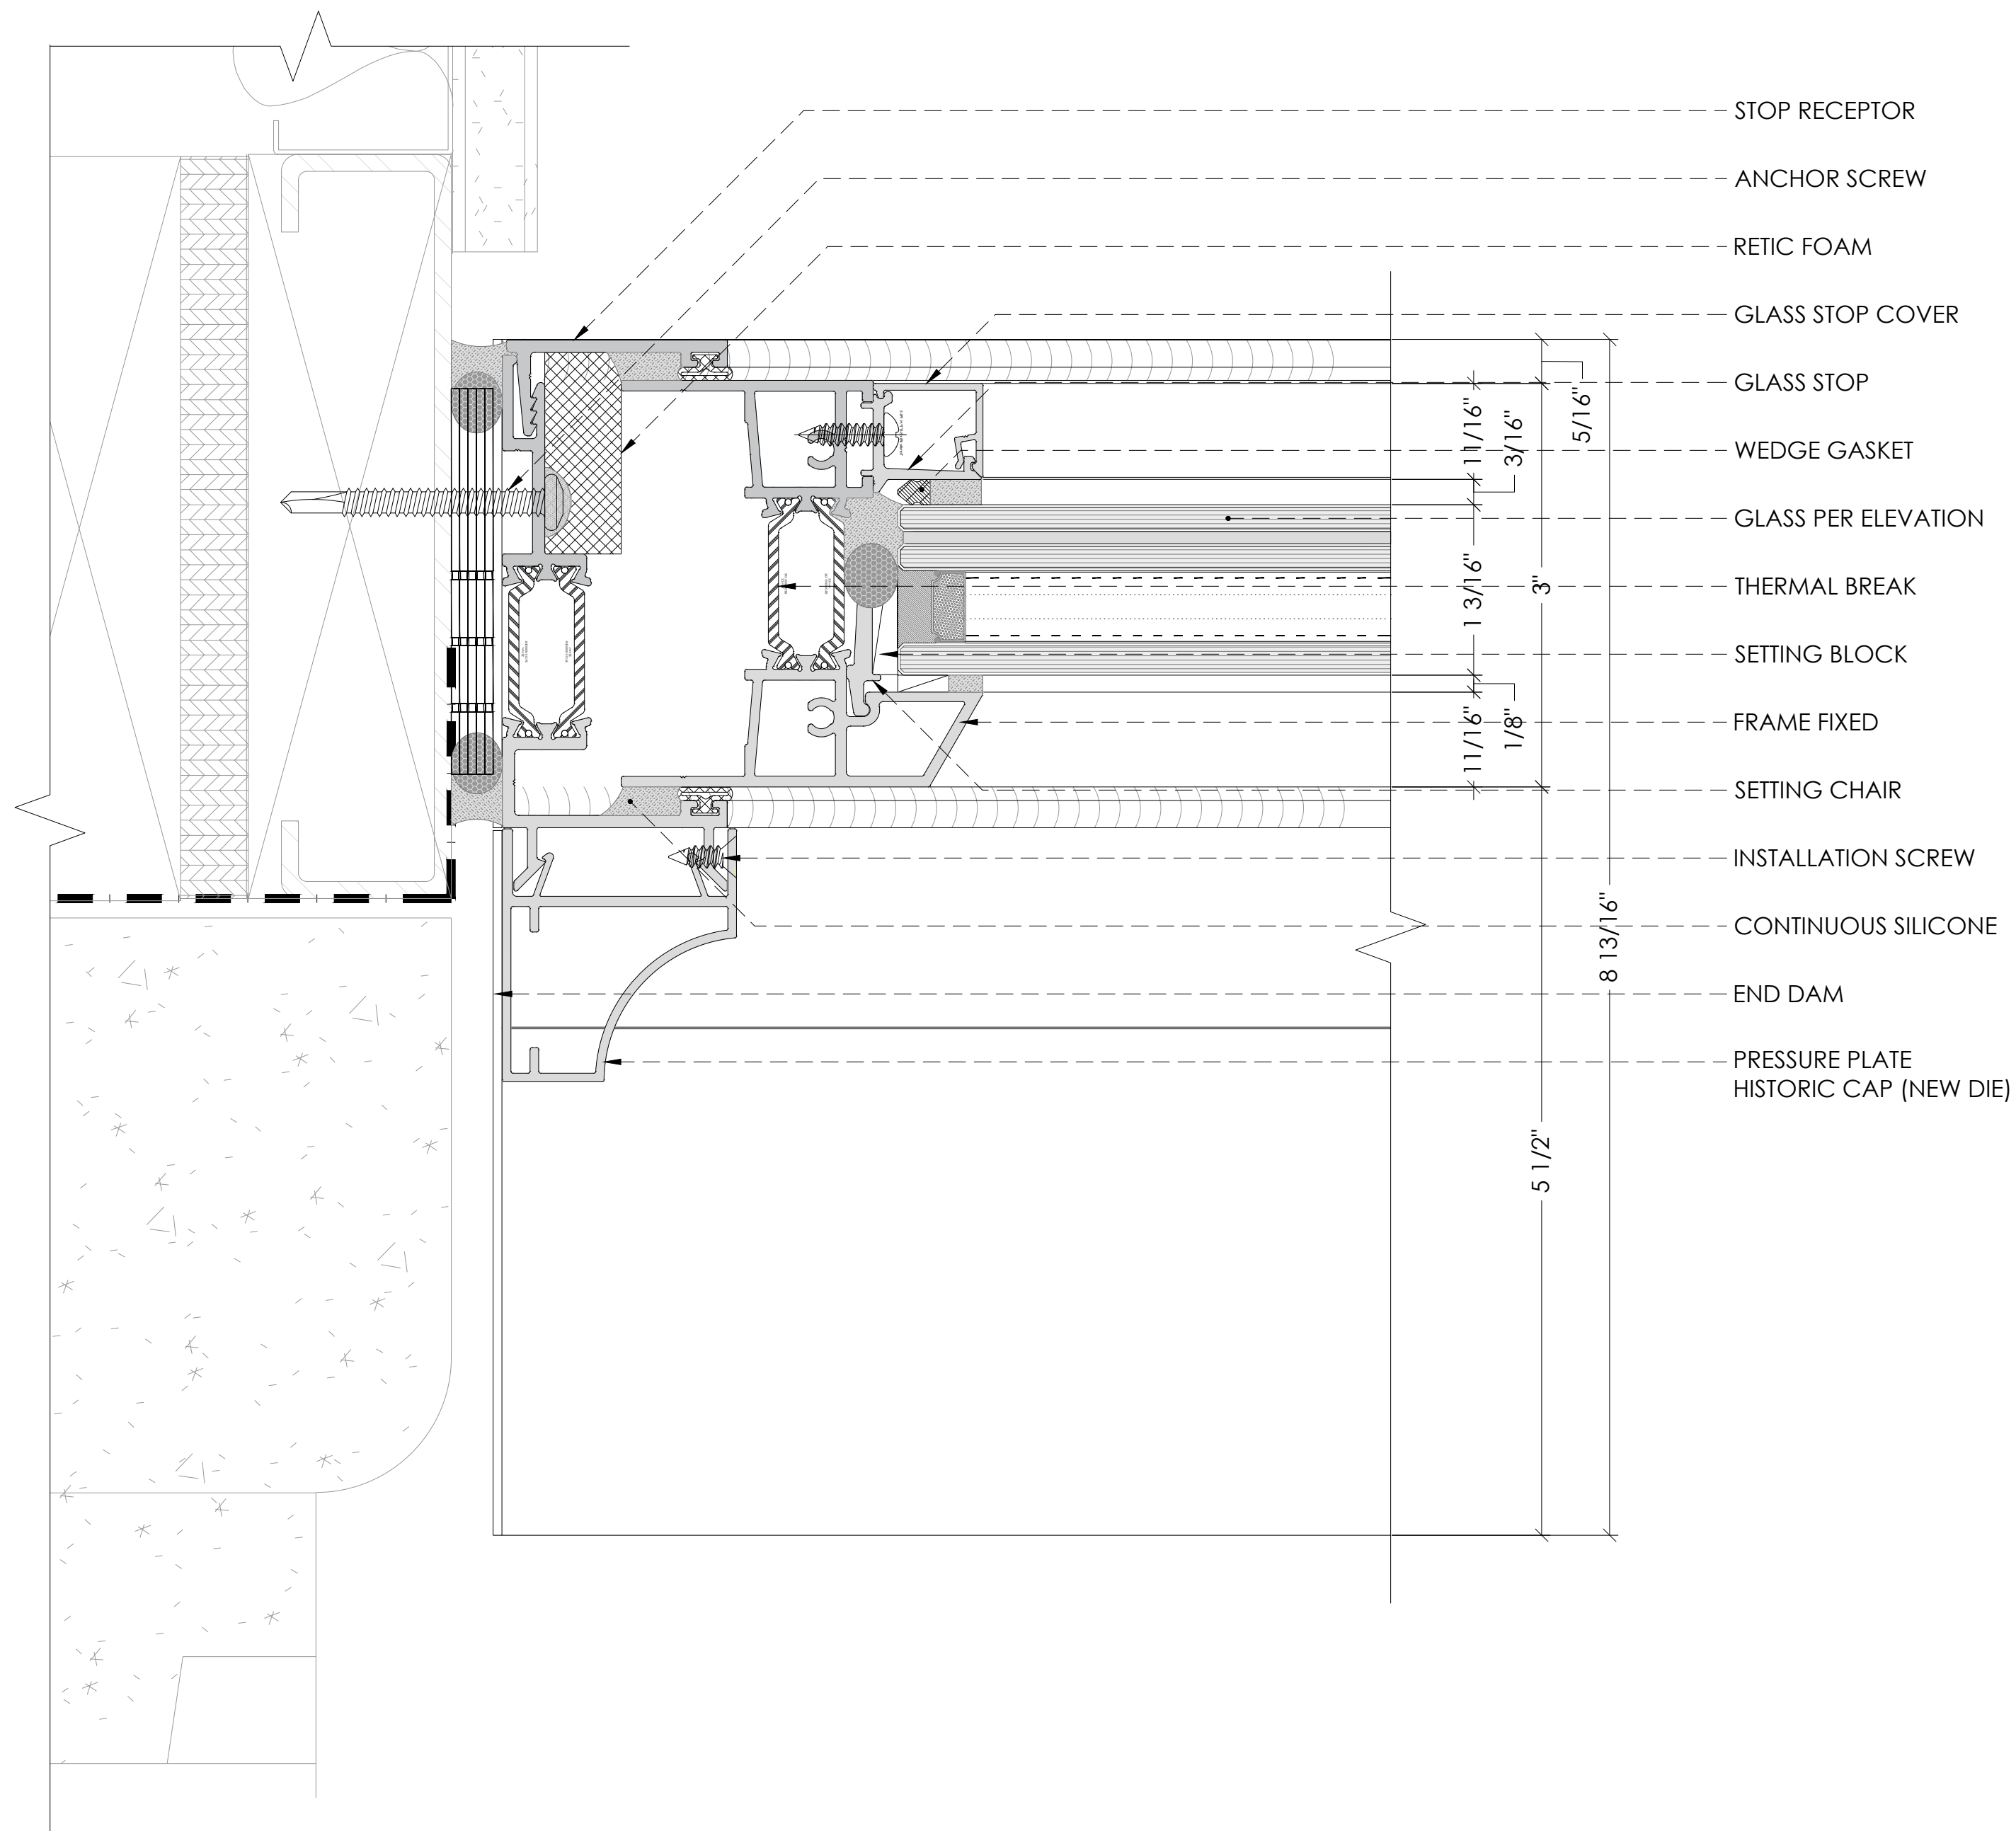


1 ES-P300 LEFT JAMB RECEPTOR DETAIL
1" = 1'-0"

2 ES-P300 KISS VERTICAL MULLION DETAIL
1" = 1'-0"

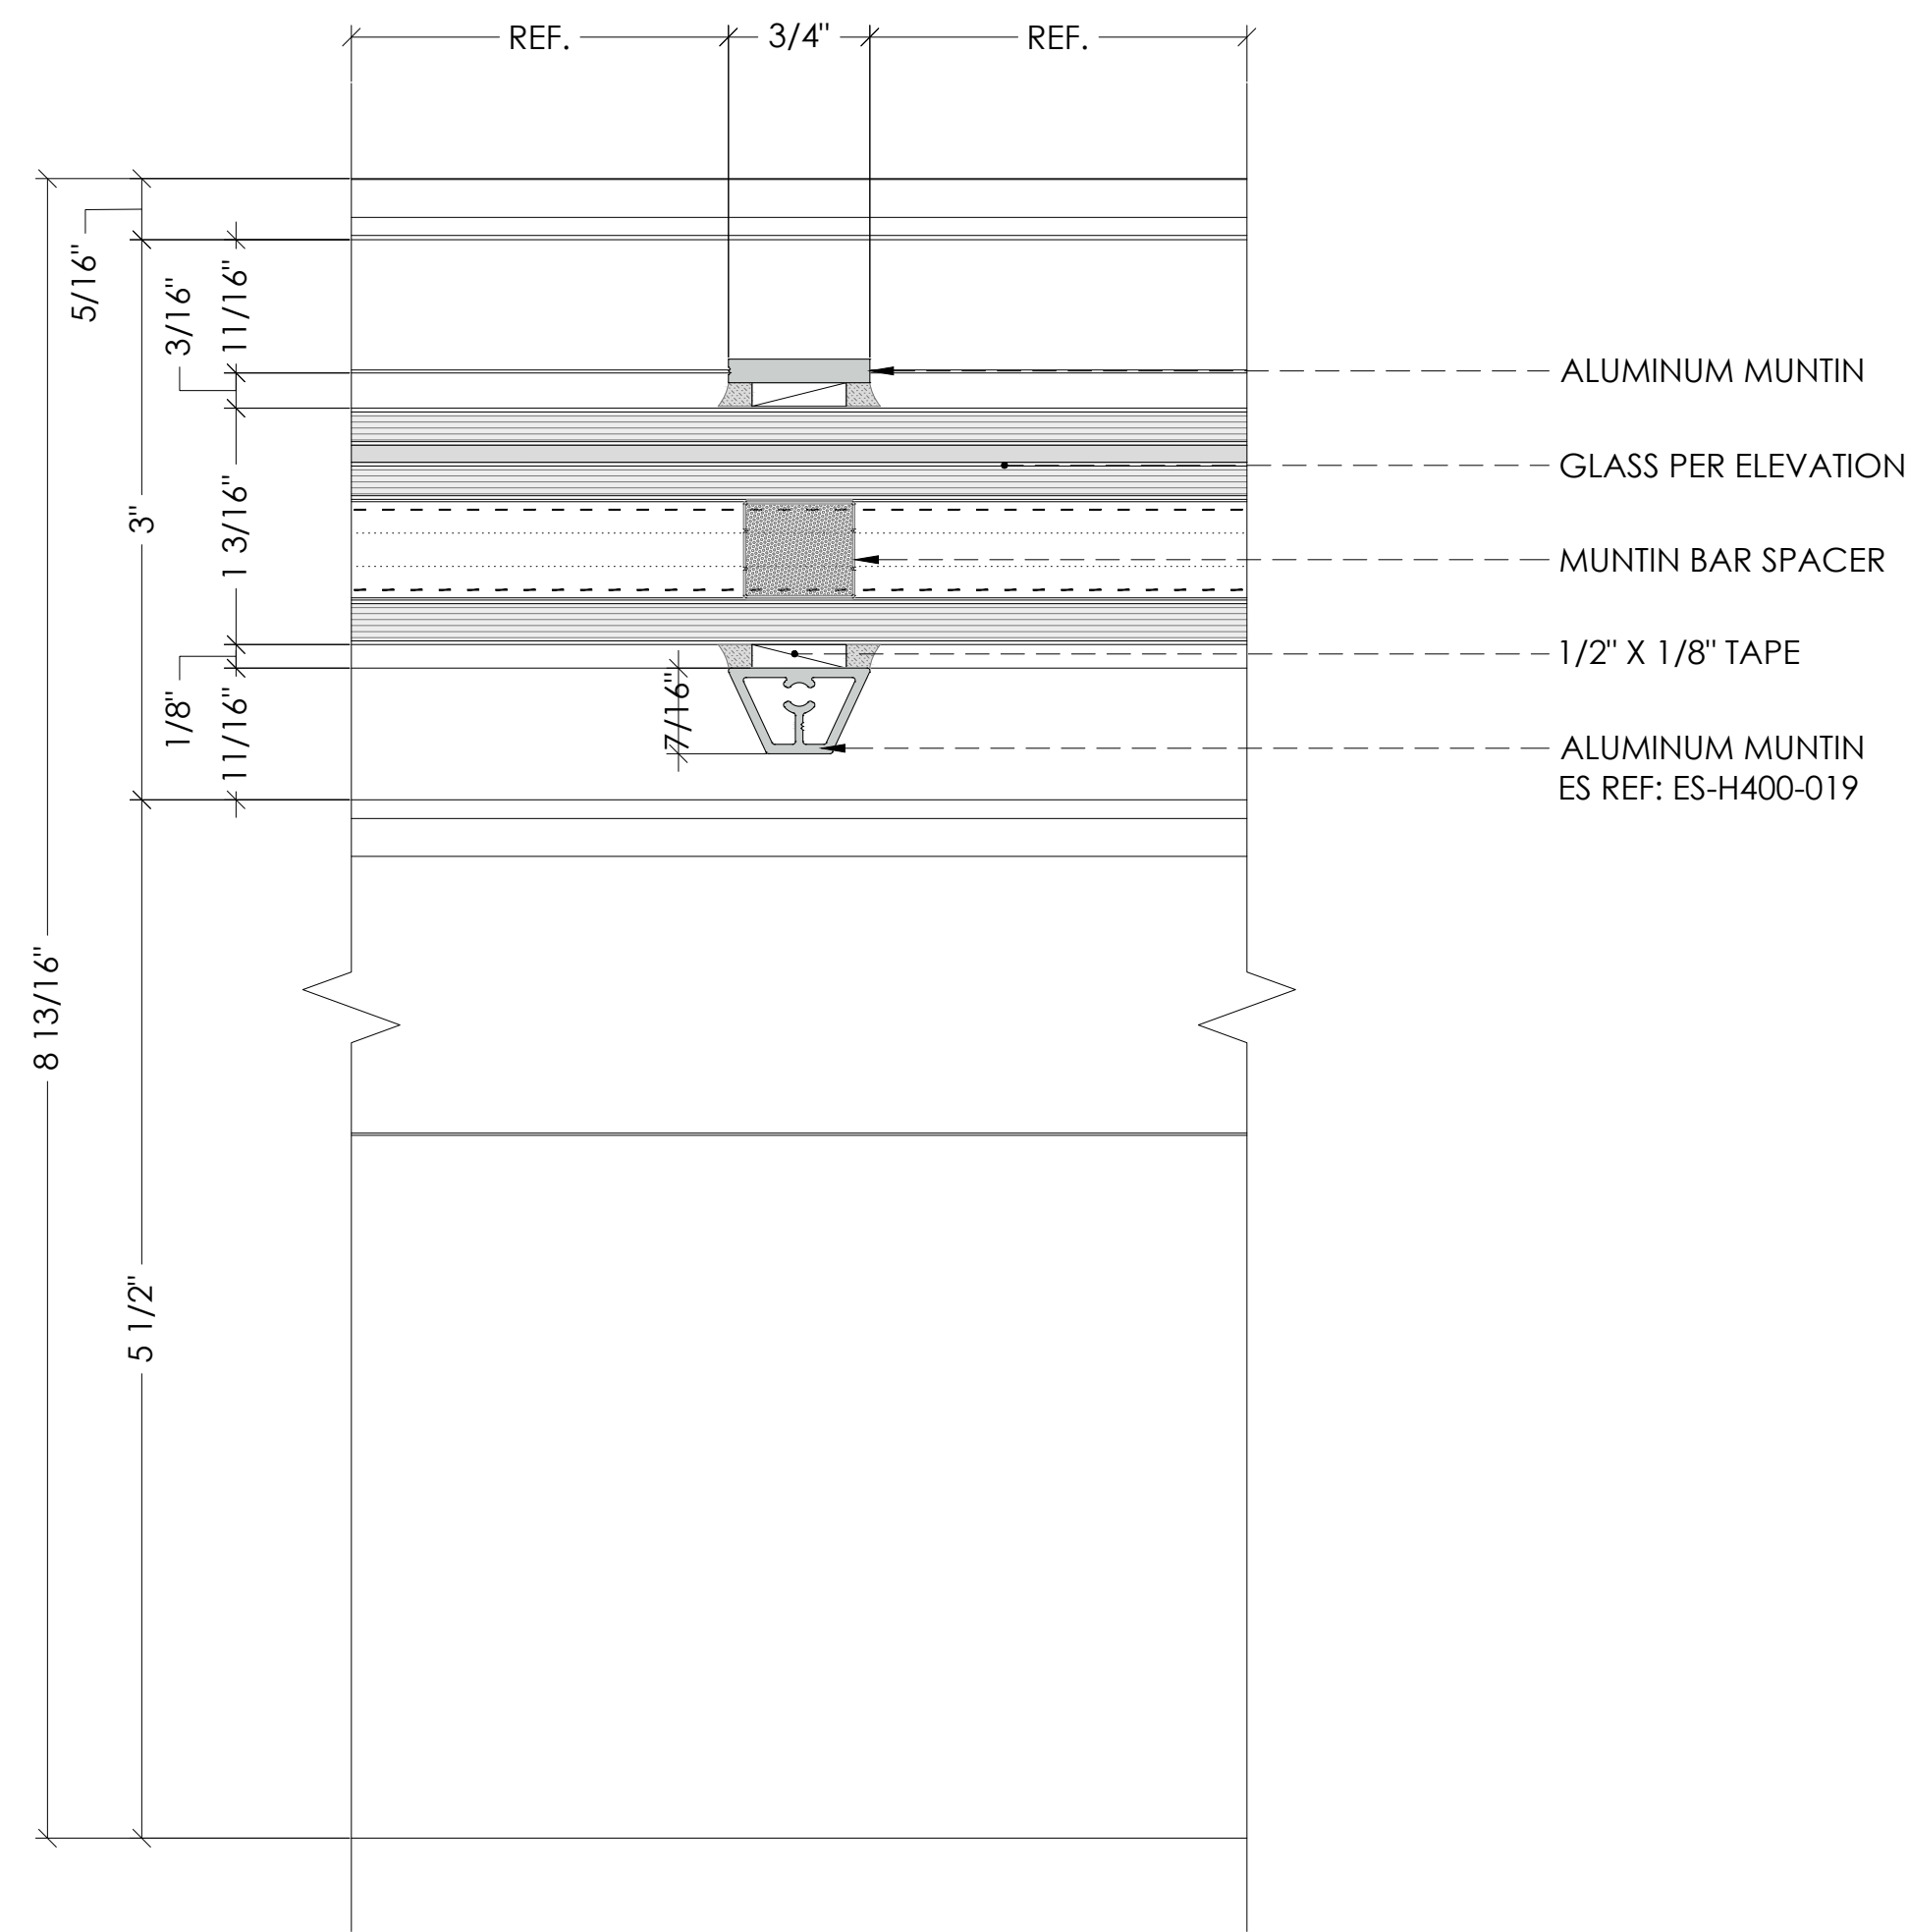

- STOP RECEPTOR
- ANCHOR SCREW
- RETIC FOAM
- GLASS STOP COVER
- GLASS STOP
- WEDGE GASKET
- GLASS PER ELEVATION
- THERMAL BREAK
- SETTING BLOCK
- FRAME FIXED
- SETTING CHAIR
- INSTALLATION SCREW
- CONTINUOUS SILICONE
- END DAM
- PRESSURE PLATE
- HISTORIC CAP (NEW DIE)

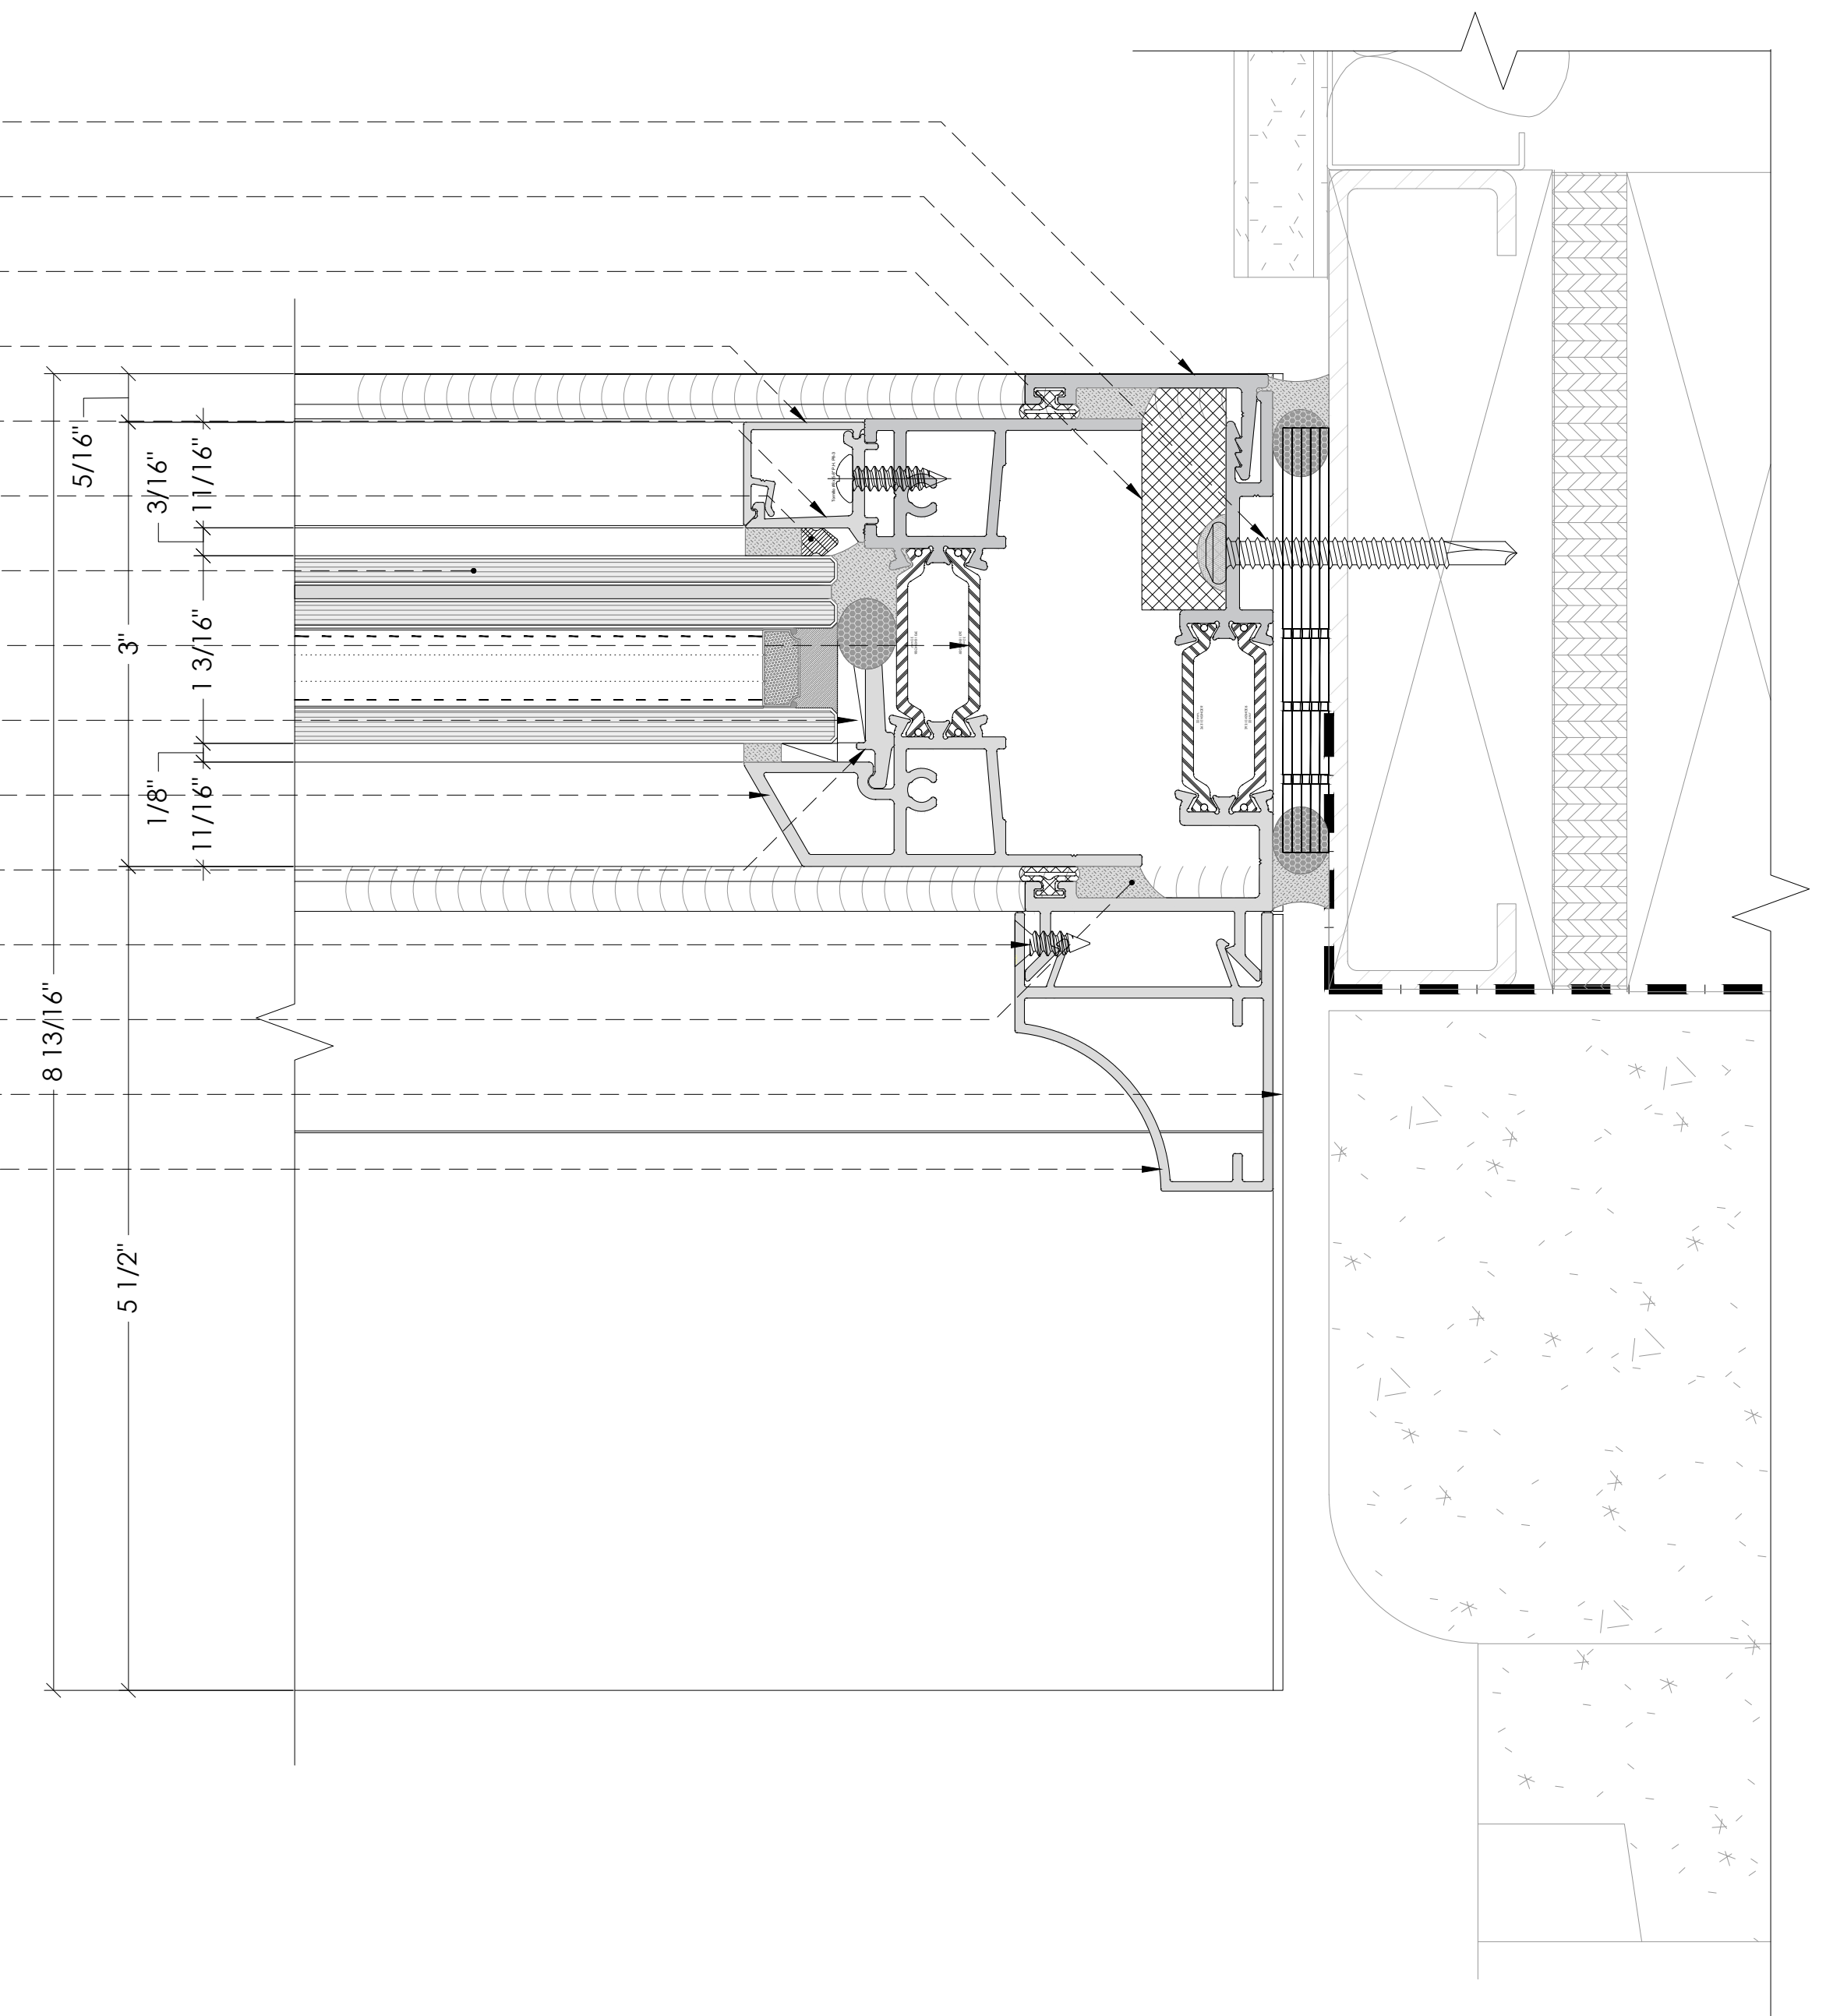

1 ES-P300 VERTICAL MUNTIN DETAIL
1" = 1'-0"

2 ES-P300 RIGHT JAMB RECEPTOR DETAIL
1" = 1'-0"